



PROPOSED ROADWORKS & CARPARKING

CAMBRIDGE STREET, CRESWICK

RAGLAN STREET to VICTORIA STREET

PRELIMINARY ISSUE - C

Scott Campbell Design & Drafting Pty. Ltd.



Civil Design and Drafting Services

85 Branchline Court
Miners Rest, Vic., 3352

Mobile - 0419 106 264

scdd@bigpond.net.au



LOCALITY PLAN

TABLE OF CONTENTS

SHEET No.	DRAWING No.	DESCRIPTION
1 OF 37	HSC-2401-01	COVER SHEET
2 OF 37	HSC-2401-02	LOCALITY PLAN and TABLE OF CONTENTS
3 OF 37	HSC-2401-03	TYPICAL CROSS SECTIONS AND PAVEMENT DETAILS
4 OF 37	HSC-2401-04	TYPICAL CROSS SECTIONS AND PAVEMENT DETAILS
5 OF 37	HSC-2401-05	EXISTING CONDITIONS SITE PLAN AND BENCHMARK LOCATIONS
6 OF 37	HSC-2401-06	ROAD AND DRAINAGE LAYOUT PLAN - SHEET 1 OF 3
7 OF 37	HSC-2401-07	ROAD AND DRAINAGE LAYOUT PLAN - SHEET 2 OF 3
8 OF 37	HSC-2401-08	ROAD AND DRAINAGE LAYOUT PLAN - SHEET 3 OF 3
9 OF 37	HSC-2401-09	SIGN AND LINEMARKING LAYOUT PLAN - SHEET 1 OF 2
10 OF 37	HSC-2401-10	SIGN AND LINEMARKING LAYOUT PLAN - SHEET 2 OF 2
11 OF 37	HSC-2401-11	SIGN AND LINEMARKING LAYOUT PLAN - WOMBAT CROSSING
12 OF 37	HSC-2401-12	SETOUT PLAN - SHEET 1 OF 5
13 OF 37	HSC-2401-13	SETOUT CO-ORDINATES
14 OF 37	HSC-2401-14	SETOUT PLAN - SHEET 2 OF 5
15 OF 37	HSC-2401-15	SETOUT CO-ORDINATES
16 OF 37	HSC-2401-16	SETOUT PLAN - SHEET 3 OF 5
17 OF 37	HSC-2401-17	SETOUT PLAN - SHEET 4 OF 5
18 OF 37	HSC-2401-18	SETOUT PLAN - SHEET 5 OF 5
19 OF 37	HSC-2401-19	SETOUT CO-ORDINATES
20 OF 37	HSC-2401-20	NORTHBOUND ROAD LONGSECTION - SHEET 1 OF 2
21 OF 37	HSC-2401-21	NORTHBOUND ROAD LONGSECTION - SHEET 2 OF 2
22 OF 37	HSC-2401-22	NORTHBOUND CROSS SECTIONS - SHEET 1 OF 5
23 OF 37	HSC-2401-23	NORTHBOUND CROSS SECTIONS - SHEET 2 OF 5
24 OF 37	HSC-2401-24	NORTHBOUND CROSS SECTIONS - SHEET 3 OF 5
25 OF 37	HSC-2401-25	NORTHBOUND CROSS SECTIONS - SHEET 4 OF 5
26 OF 37	HSC-2401-26	NORTHBOUND CROSS SECTIONS - SHEET 5 OF 5
27 OF 37	HSC-2401-27	SOUTHBOUND ROAD LONGSECTION - SHEET 1 OF 2
28 OF 37	HSC-2401-28	SOUTHBOUND ROAD LONGSECTION - SHEET 2 OF 2
29 OF 37	HSC-2401-29	SOUTHBOUND CROSS SECTIONS - SHEET 1 OF 4
30 OF 37	HSC-2401-30	SOUTHBOUND CROSS SECTIONS - SHEET 2 OF 4
31 OF 37	HSC-2401-31	SOUTHBOUND CROSS SECTIONS - SHEET 3 OF 4
32 OF 37	HSC-2401-32	SOUTHBOUND CROSS SECTIONS - SHEET 4 OF 4
33 OF 37	HSC-2401-33	LINK ROAD LONGSECTION
34 OF 37	HSC-2401-34	LINK ROAD CROSS SECTIONS
35 OF 37	HSC-2401-35	DRAINAGE LONGITUDINAL SECTIONS
36 OF 37	HSC-2401-36	DRAINAGE LONGITUDINAL SECTIONS
37 OF 37	HSC-2401-37	PIT SCHEDULE

C	S.C.	12/12/24	PRELIMINARY ISSUE
B	S.C.	03/12/24	PRELIMINARY ISSUE
A	S.C.	25/11/24	PRELIMINARY ISSUE
ISSUE	APP'D	DATE	AMENDMENT

Scott Campbell Design & Drafting Pty. Ltd.



Civil Design and Drafting Services
85 Branchline Court
Miners Rest, Vic., 3352
Mobile - 0419 106 264
scdd@bigpond.net.au

DESIGNED
S. CAMPBELL
25/11/24

APPROVED

CAT: SCDD
PROJ: CAMBRIDGE STREET
FILE: Cambridge_scdd.dwg



SHIRE COUNCIL

SCALE OF METRES
N.T.S.

CAMBRIDGE STREET
RAGLAN STREET To VICTORIA STREET
PROPOSED ROAD and CARPARK WORKS
LOCALITY PLANS AND TABLE OF CONTENTS


FILE No.

CONTRACT No.


SHEET No.
02 OF 37

DRAWING No.
HSC-2401

ISSUE
C

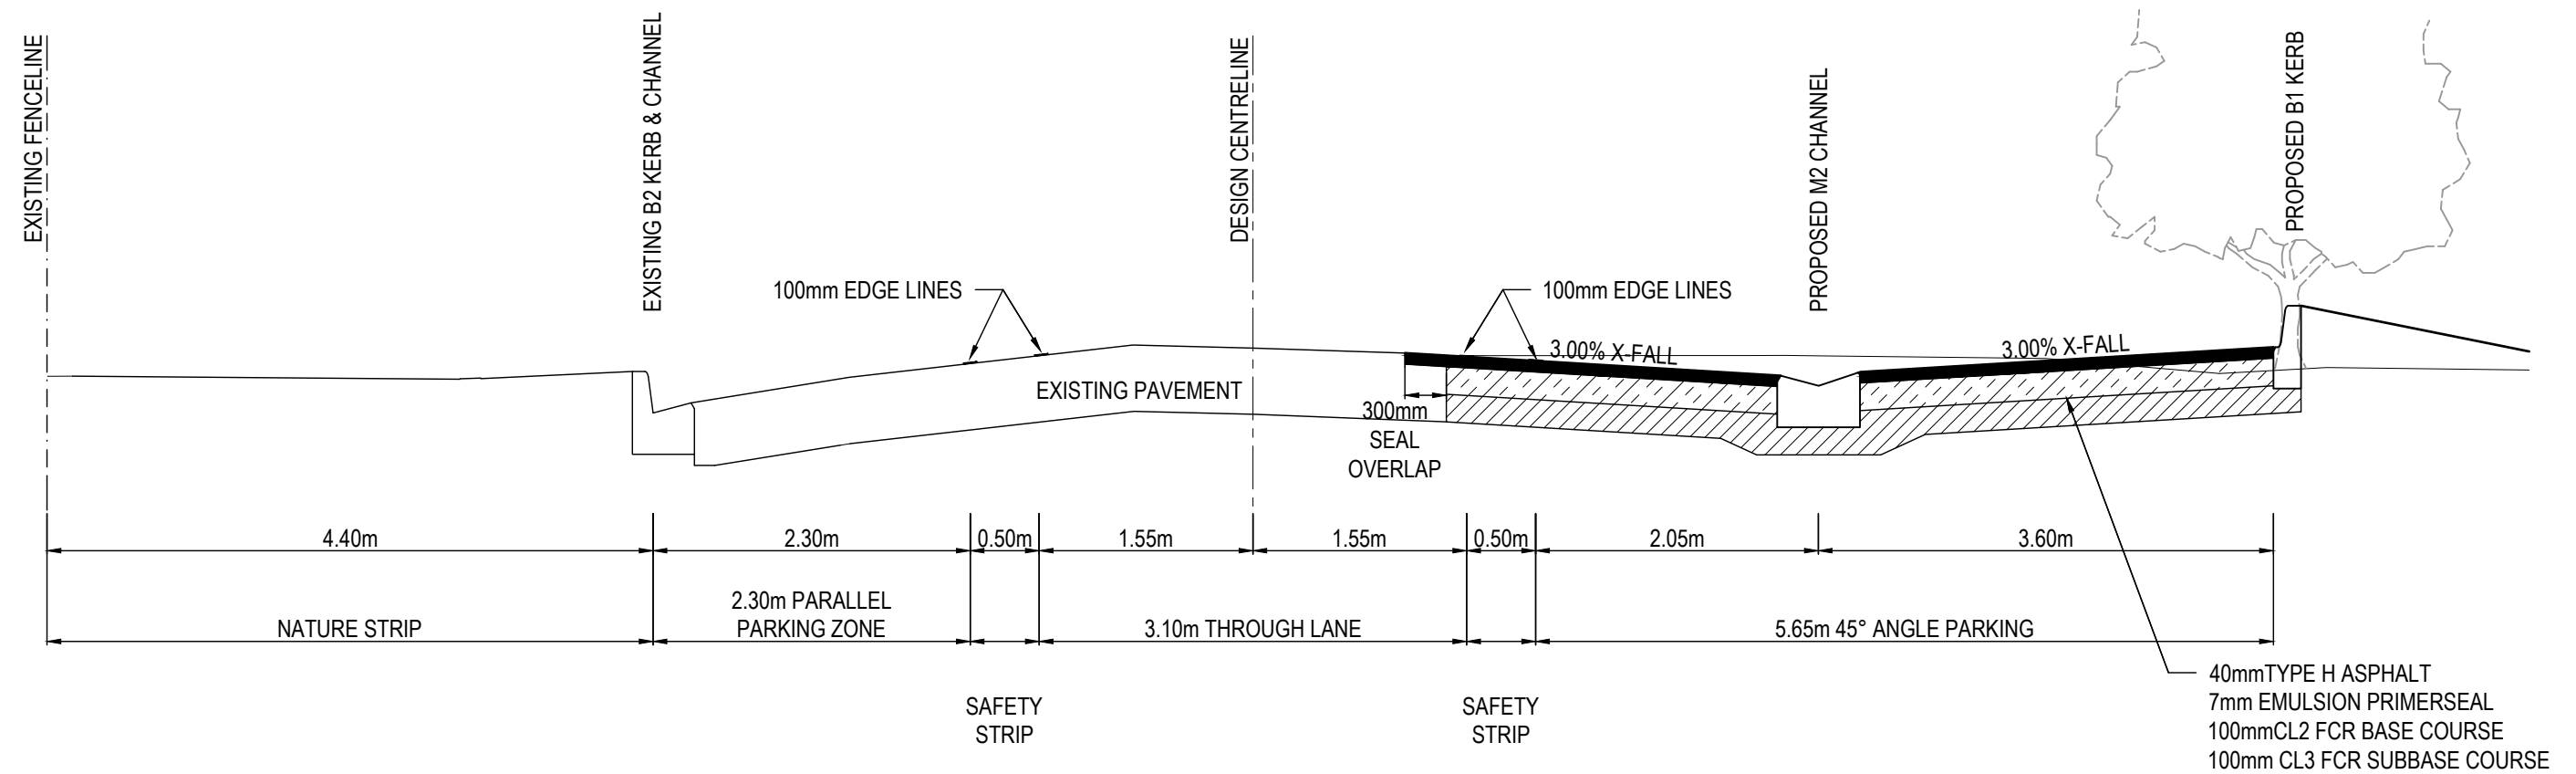

TYPICAL SECTION - SOUTHBOUND LANE

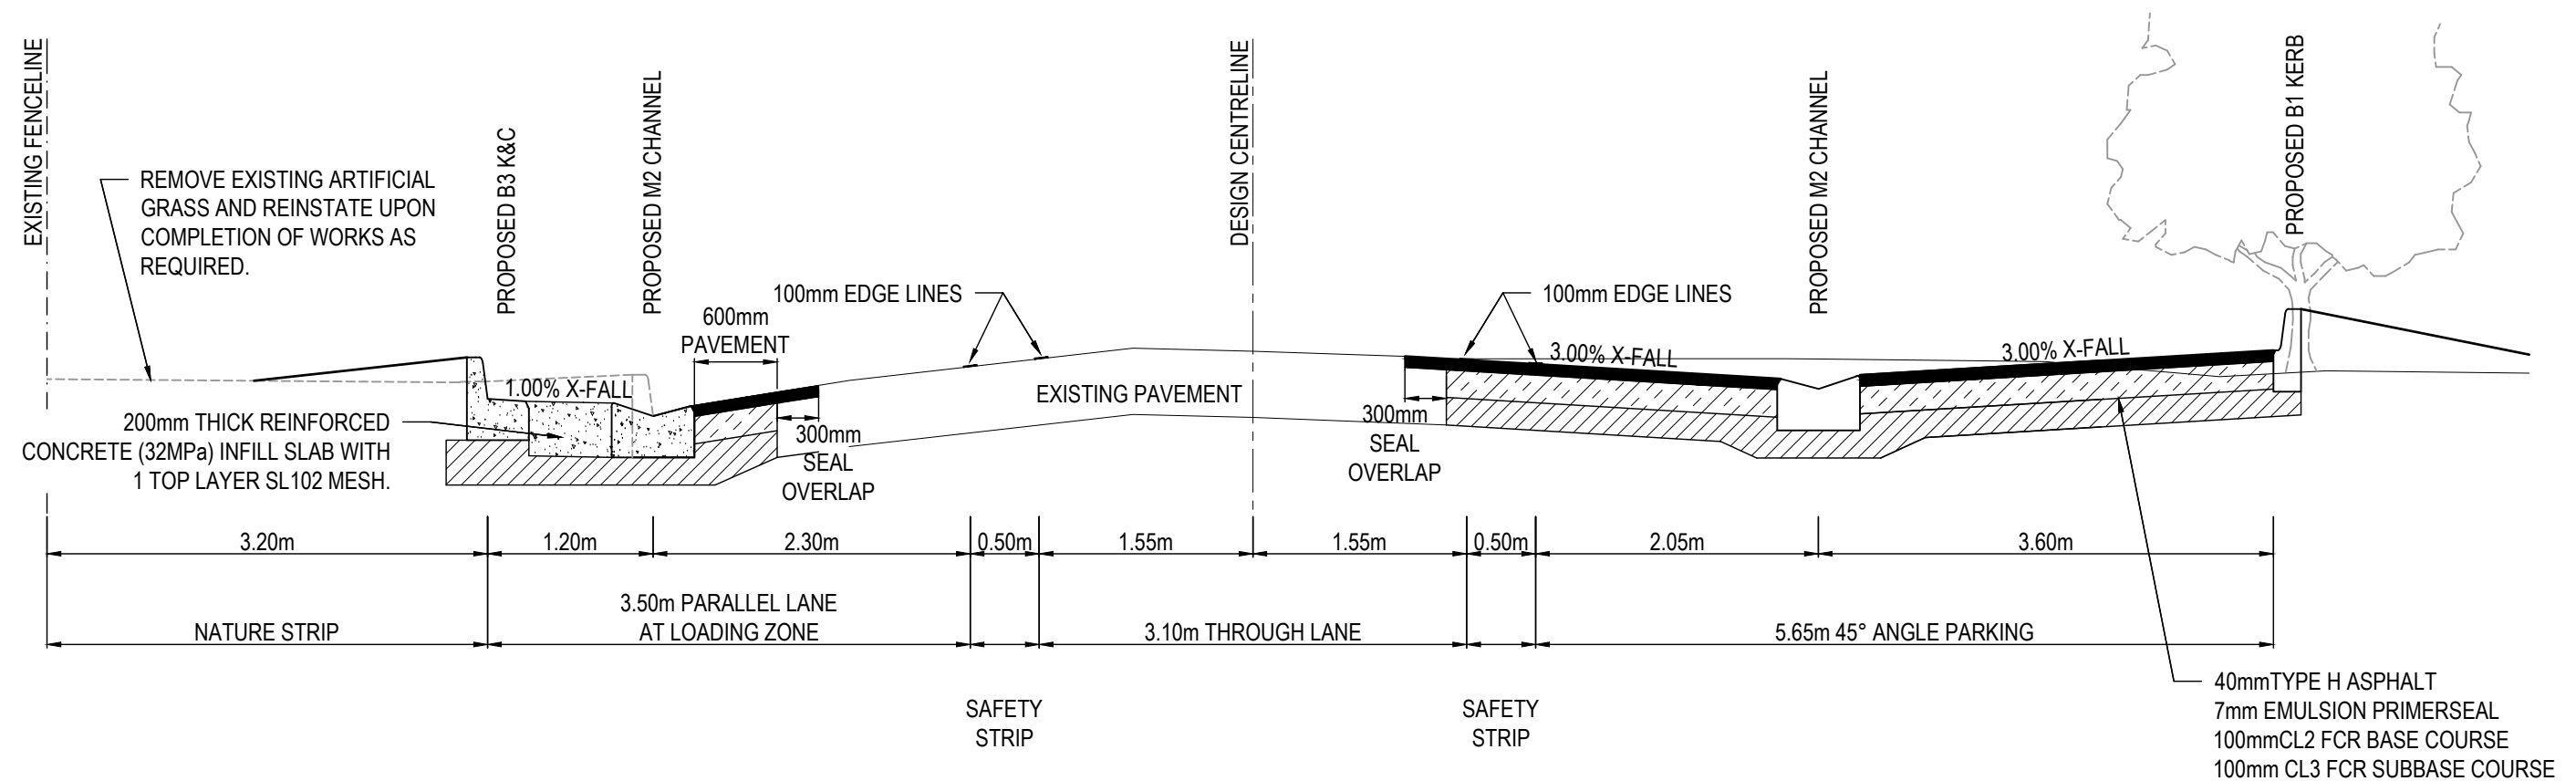

TYPICAL SECTION - SOUTHBOUND LANE (THROUGH LOADING ZONE)

ISSUE	APP'D	DATE	AMENDMENT
C	S.C.	12/12/24	PRELIMINARY ISSUE
B	S.C.	03/12/24	PRELIMINARY ISSUE
A	S.C.	25/11/24	PRELIMINARY ISSUE

Scott Campbell Design & Drafting Pty. Ltd.
Civil Design and Drafting Services
85 Branchline Court
Miners Rest, Vic., 3352
Mobile - 0419 106 284
scdd@bigpond.net.au


DESIGNED
S. CAMPBELL
25/11/24
APPROVED
CAT: SCDD
PROJ: CAMBRIDGE STREET
FILE: Cambridge_scdd.dwg

Hepburn
SHIRE COUNCIL
SCALE OF METRES
N.T.S.
Hor: Ver:


CAMBRIDGE STREET
RAGLAN STREET To VICTORIA STREET
PROPOSED ROAD and CARPARK WORKS
TYPICAL CROSS SECTIONS & PAVEMENT DETAILS

FILE No.	CONTRACT No.	SHEET No. 03 OF 37	DRAWING No. HSC-2401	ISSUE C
----------	--------------	-----------------------	-------------------------	------------

WARNING
BEWARE OF UNDERGROUND AND
OVERHEAD SERVICES
THE LOCATION OF SERVICES ARE APPROXIMATE ONLY
AND THEIR EXACT POSITION SHOULD BE PROVEN ON
SITE. NO GUARANTEE IS GIVEN THAT ALL EXISTING
SERVICES ARE SHOWN

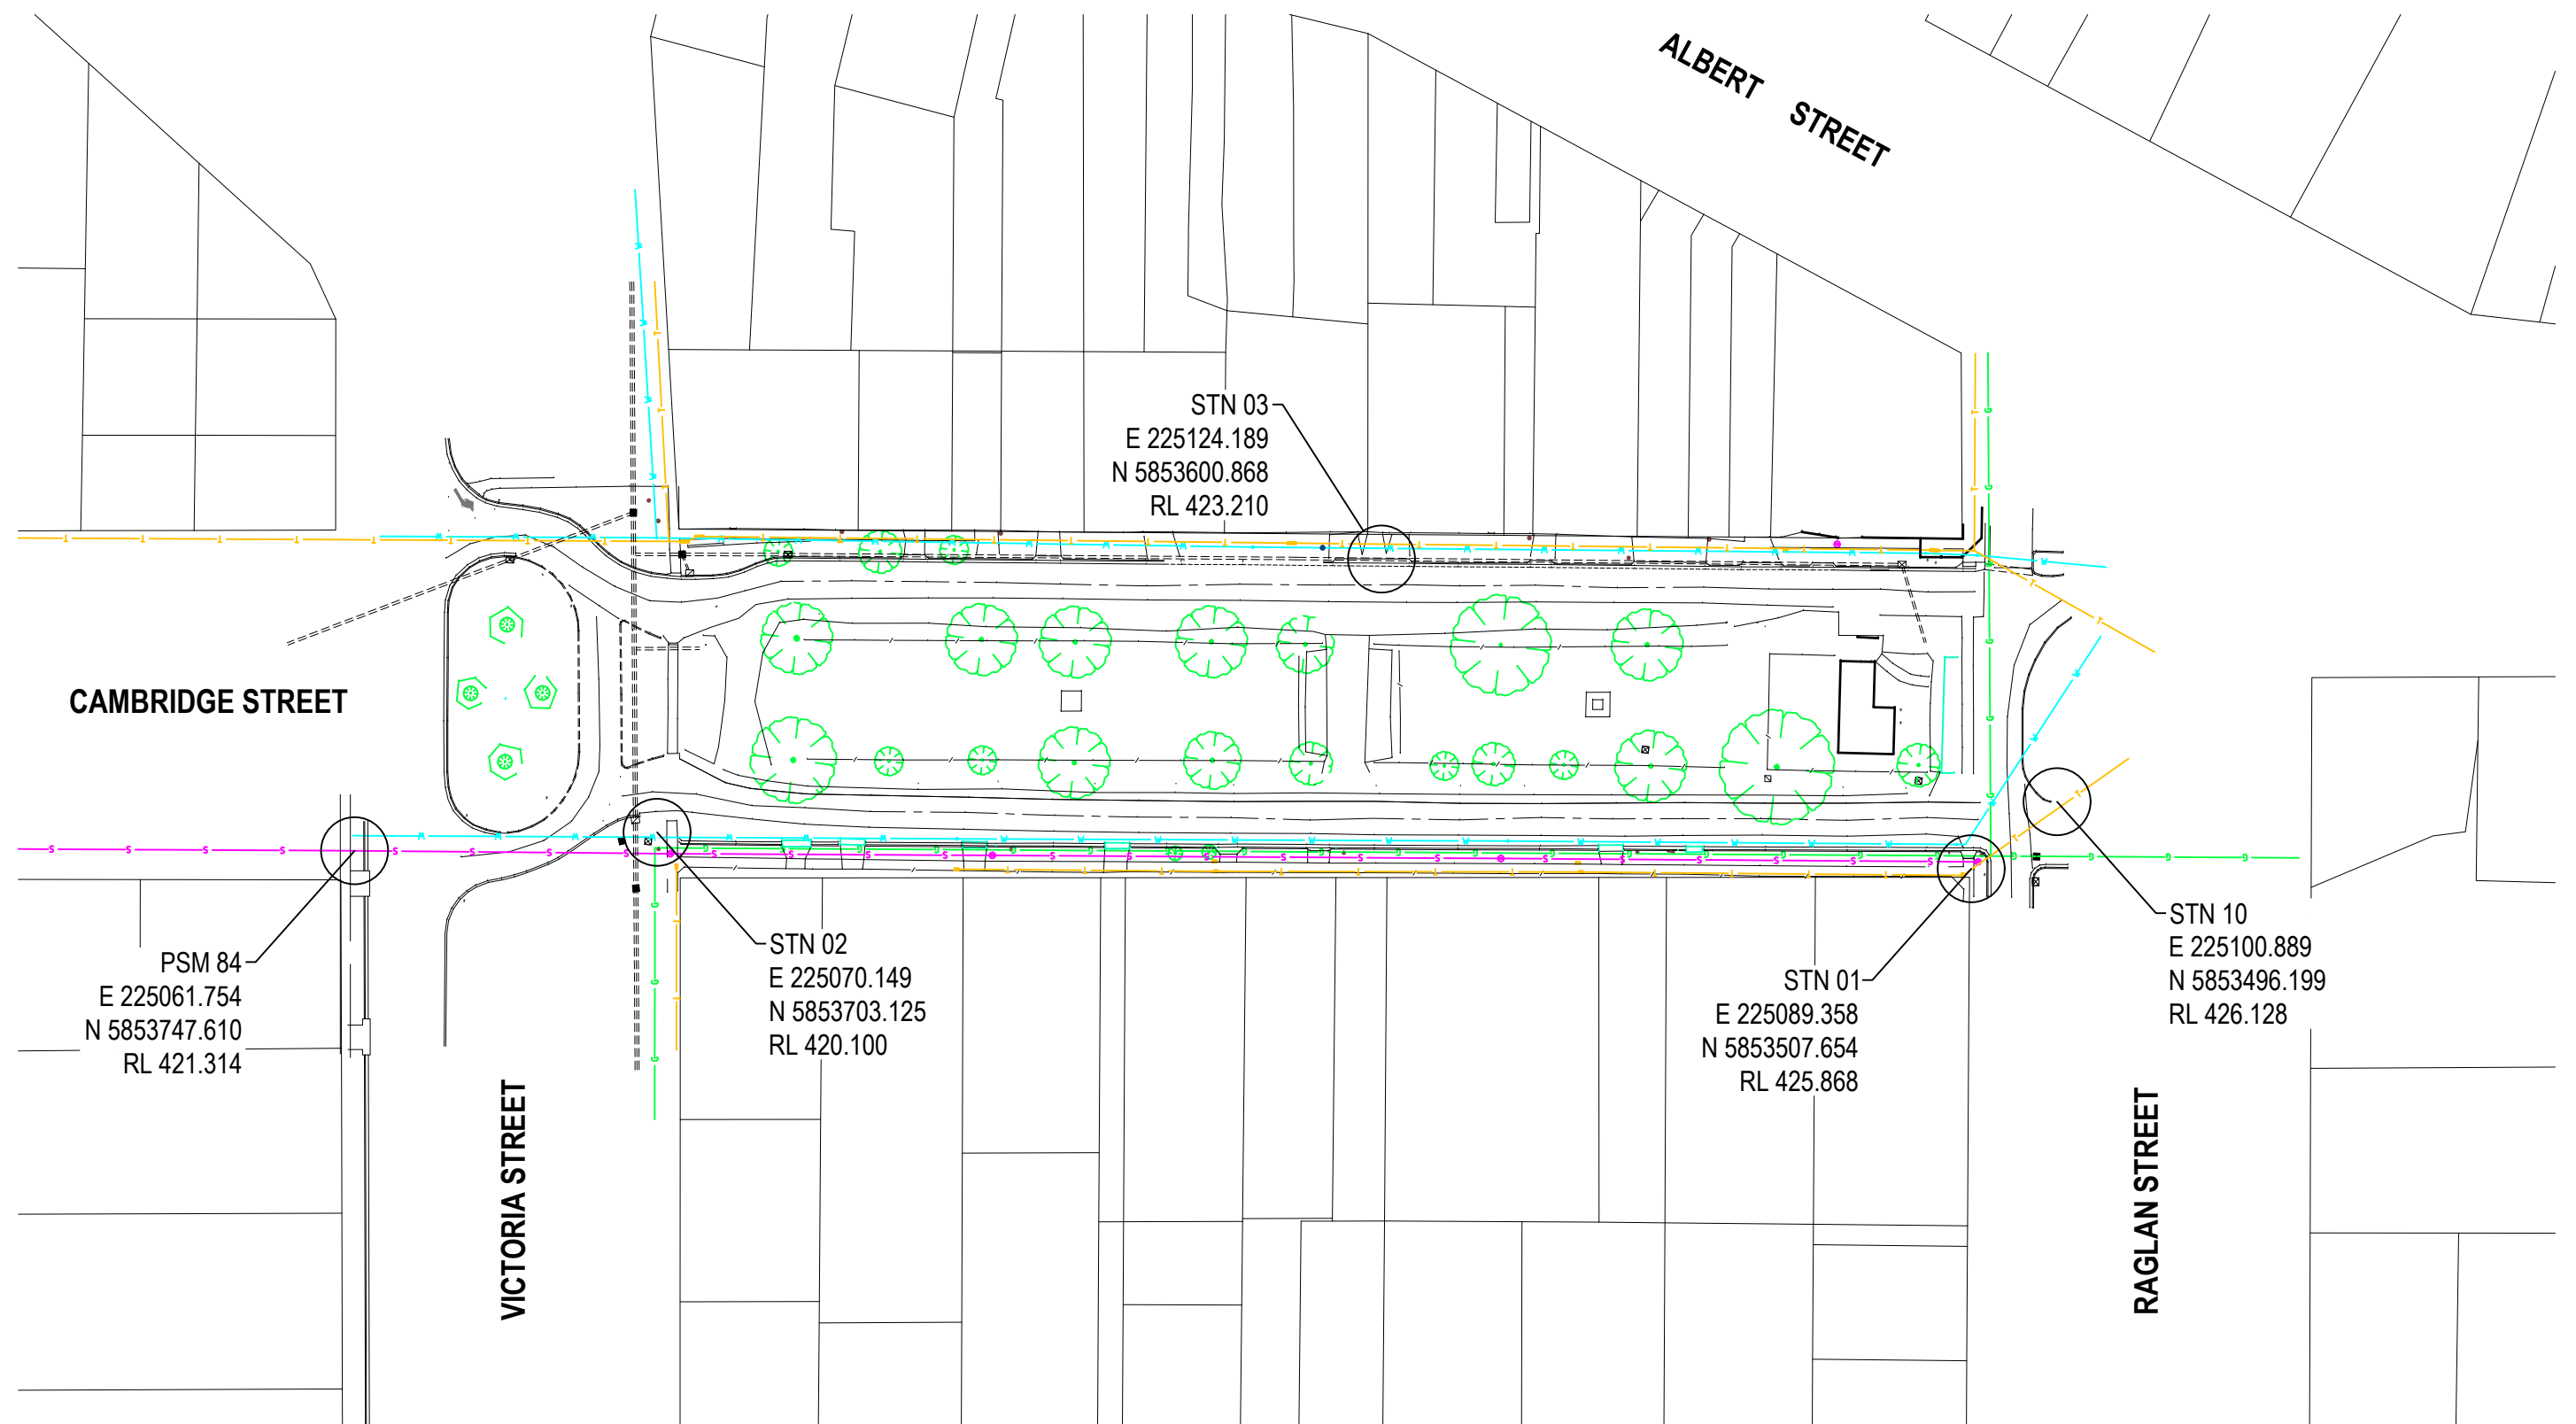


ISSUE	APP'D	DATE	AMENDMENT
C	S.C.	12/12/24	PRELIMINARY ISSUE
B	S.C.	03/12/24	PRELIMINARY ISSUE
A	S.C.	25/11/24	PRELIMINARY ISSUE

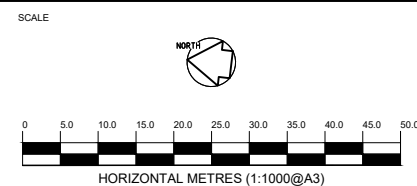

Scott Campbell Design & Drafting Pty. Ltd.
Civil Design and Drafting Services
85 Branchline Court
Miners Rest, Vic., 3352
Mobile - 0419 106 264
scdd@bigpond.net.au

DESIGNED
S. CAMPBELL
25/11/24
APPROVED
CAT: SCDD
PROJ: CAMBRIDGE STREET
FILE: Cambridge_scdd.dwg

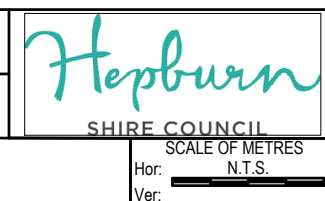


CAMBRIDGE STREET RAGLAN STREET To VICTORIA STREET PROPOSED ROAD and CARPARK WORKS EXISTING CONDITIONS SITE PLAN & BENCHMARK LOCATIONS					
FILE No.	CONTRACT No.	SHEET No.	DRAWING No.	ISSUE	
		05 OF 37	HSC-2401	C	

WARNING


BEWARE OF UNDERGROUND AND OVERHEAD SERVICES

THE LOCATION OF SERVICES ARE APPROXIMATE ONLY AND THEIR EXACT POSITION SHOULD BE PROVEN ON SITE. NO GUARANTEE IS GIVEN THAT ALL EXISTING SERVICES ARE SHOWN

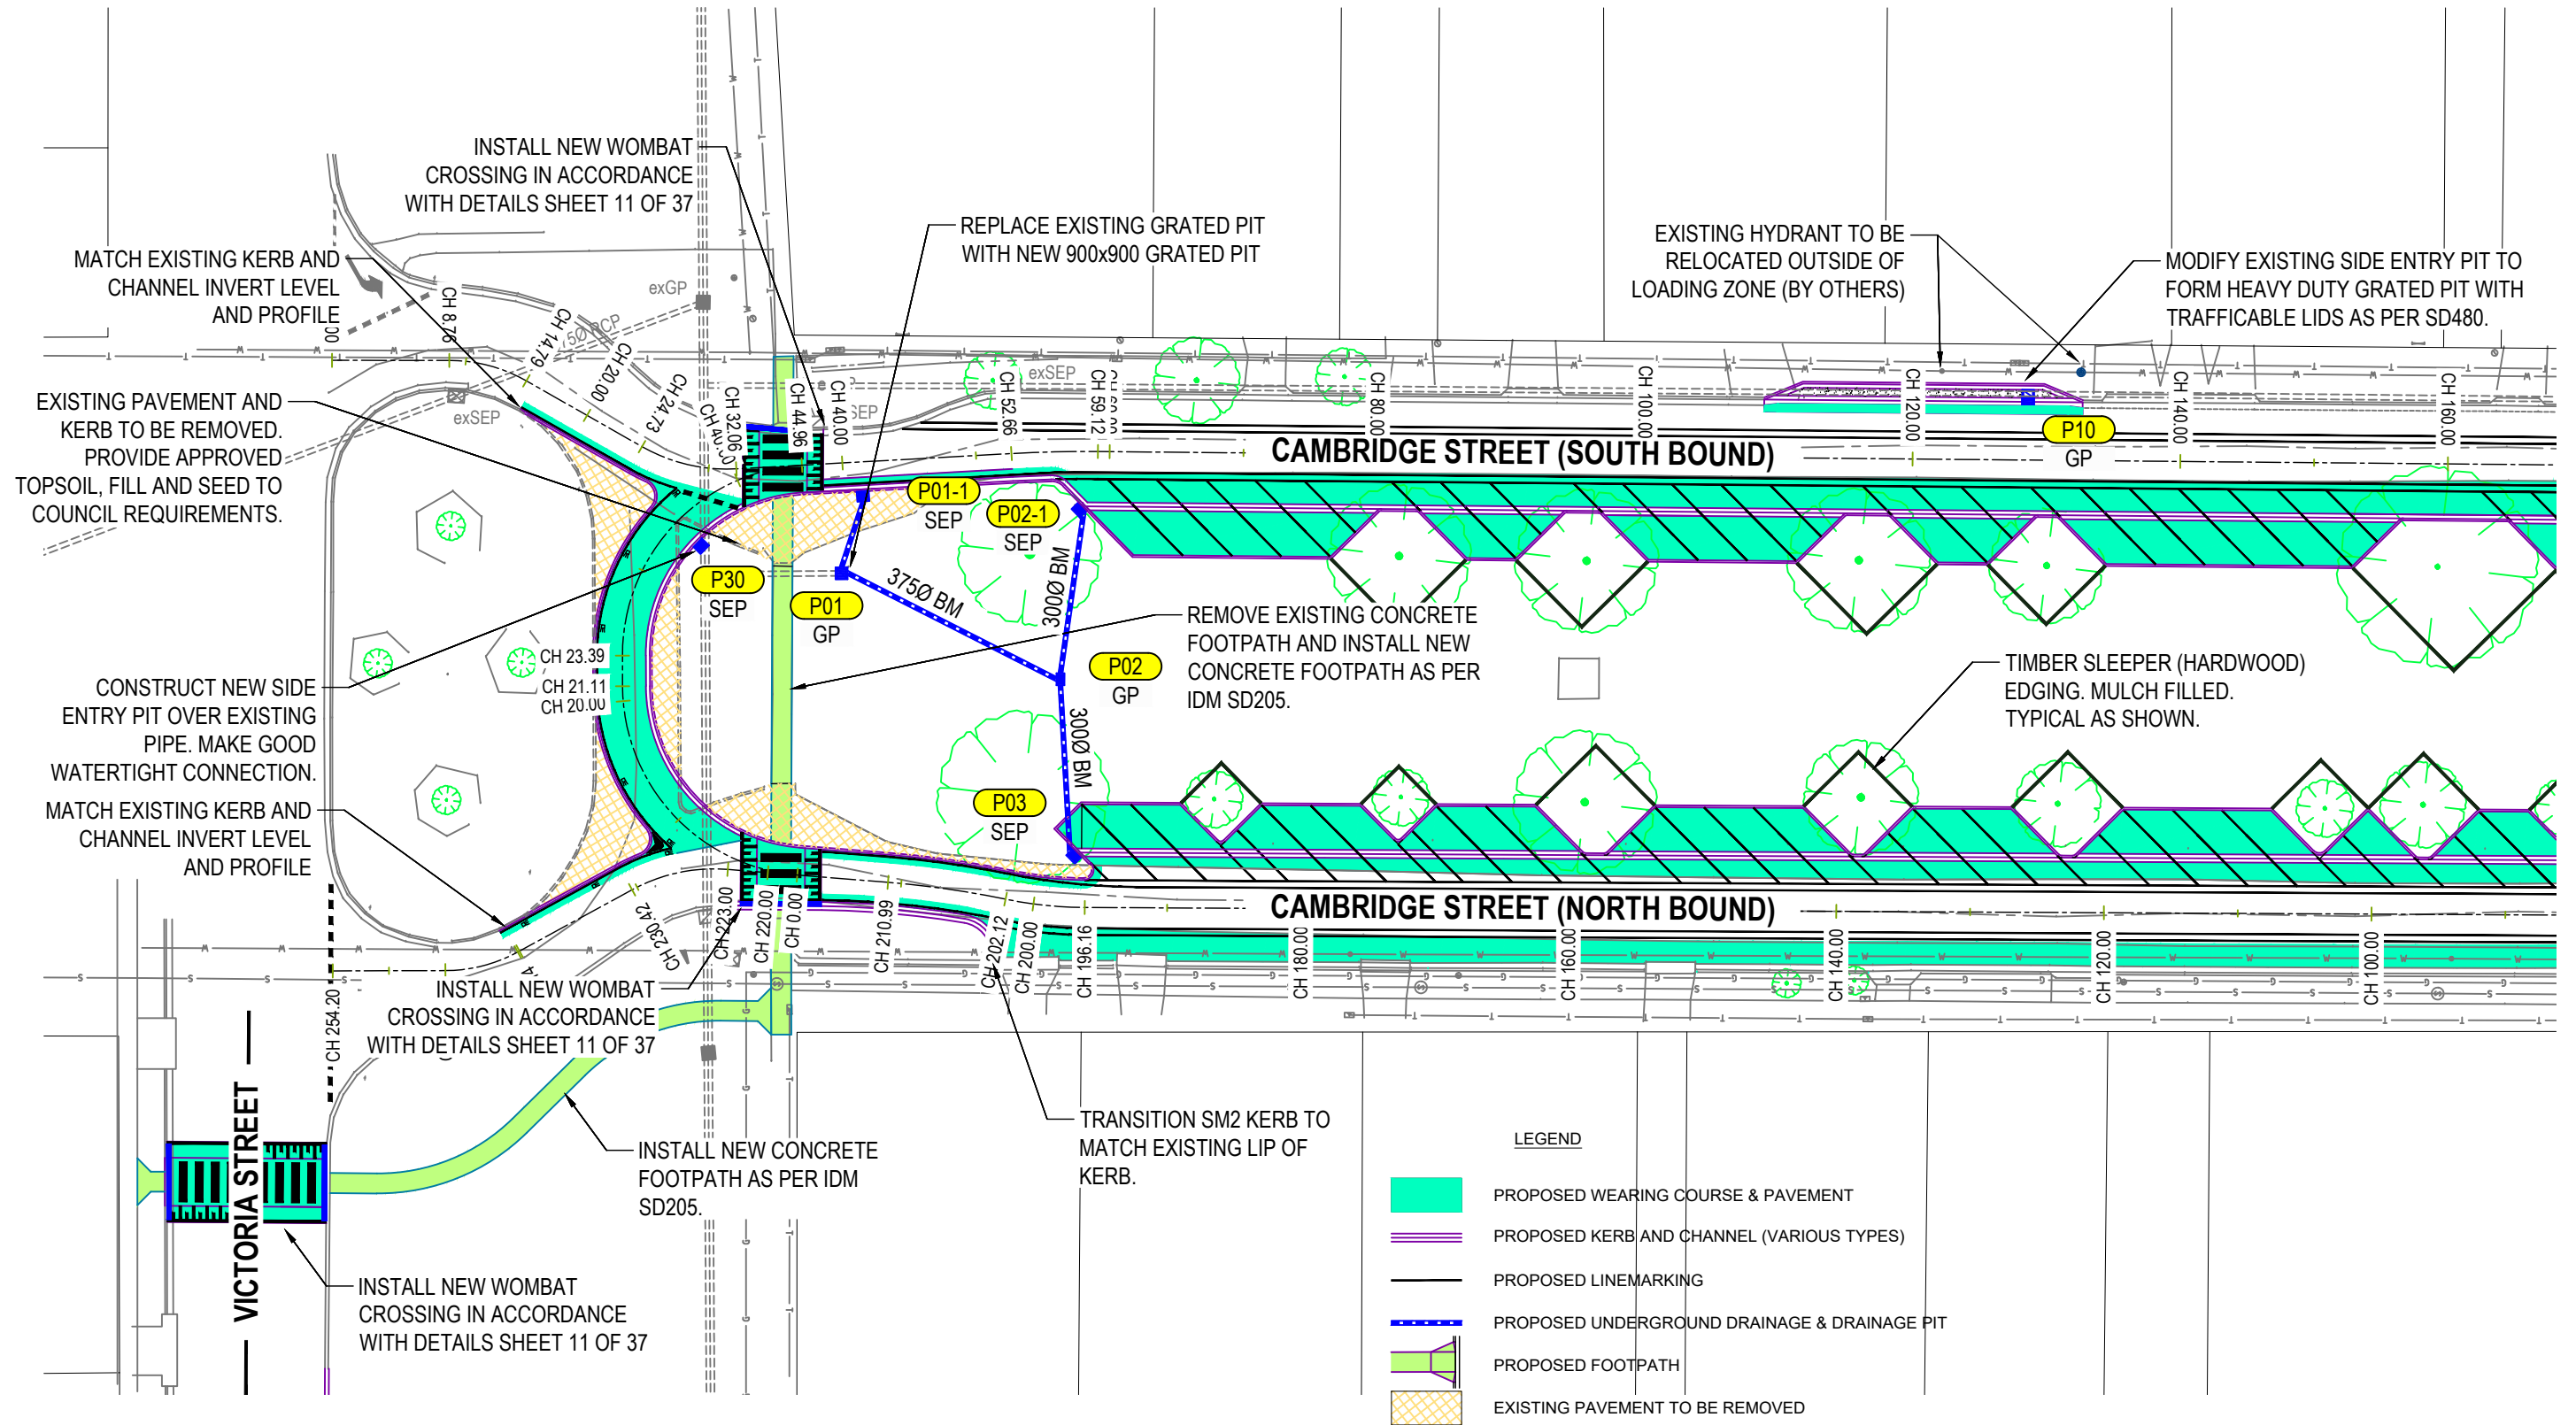

ISSUE	APP'D	DATE	AMENDMENT
C	S.C.	12/12/24	PRELIMINARY ISSUE
B	S.C.	03/12/24	PRELIMINARY ISSUE
A	S.C.	25/11/24	PRELIMINARY ISSUE

SCALE

 

Scott Campbell Design & Drafting Pty. Ltd.
Civil Design and Drafting Services
85 Branchline Court
Miners Rest, Vic, 3352
Mobile - 0419 106 264
scdd@bigpond.net.au

DESIGNED
S. CAMPBELL
31/10/24
APPROVED

CAT: SCDD
PROJ: CAMBRIDGE STREET
FILE: HSC_Cambridge_scdd.dwg



SCALE OF METRES
N.T.S.
Ver:


CAMBRIDGE STREET
RAGLAN STREET To VICTORIA STREET
PROPOSED ROAD and CARPARK WORKS
ROAD AND DRAINAGE LAYOUT PLAN - SHEET 1 OF 3

FILE No.	CONTRACT No.	SHEET No.	DRAWING No.	ISSUE
		06 OF 37	HSC-2401	C


WARNING

BEWARE OF UNDERGROUND AND OVERHEAD SERVICES

THE LOCATION OF SERVICES ARE APPROXIMATE ONLY AND THEIR EXACT POSITION SHOULD BE PROVEN ON SITE. NO GUARANTEE IS GIVEN THAT ALL EXISTING SERVICES ARE SHOWN

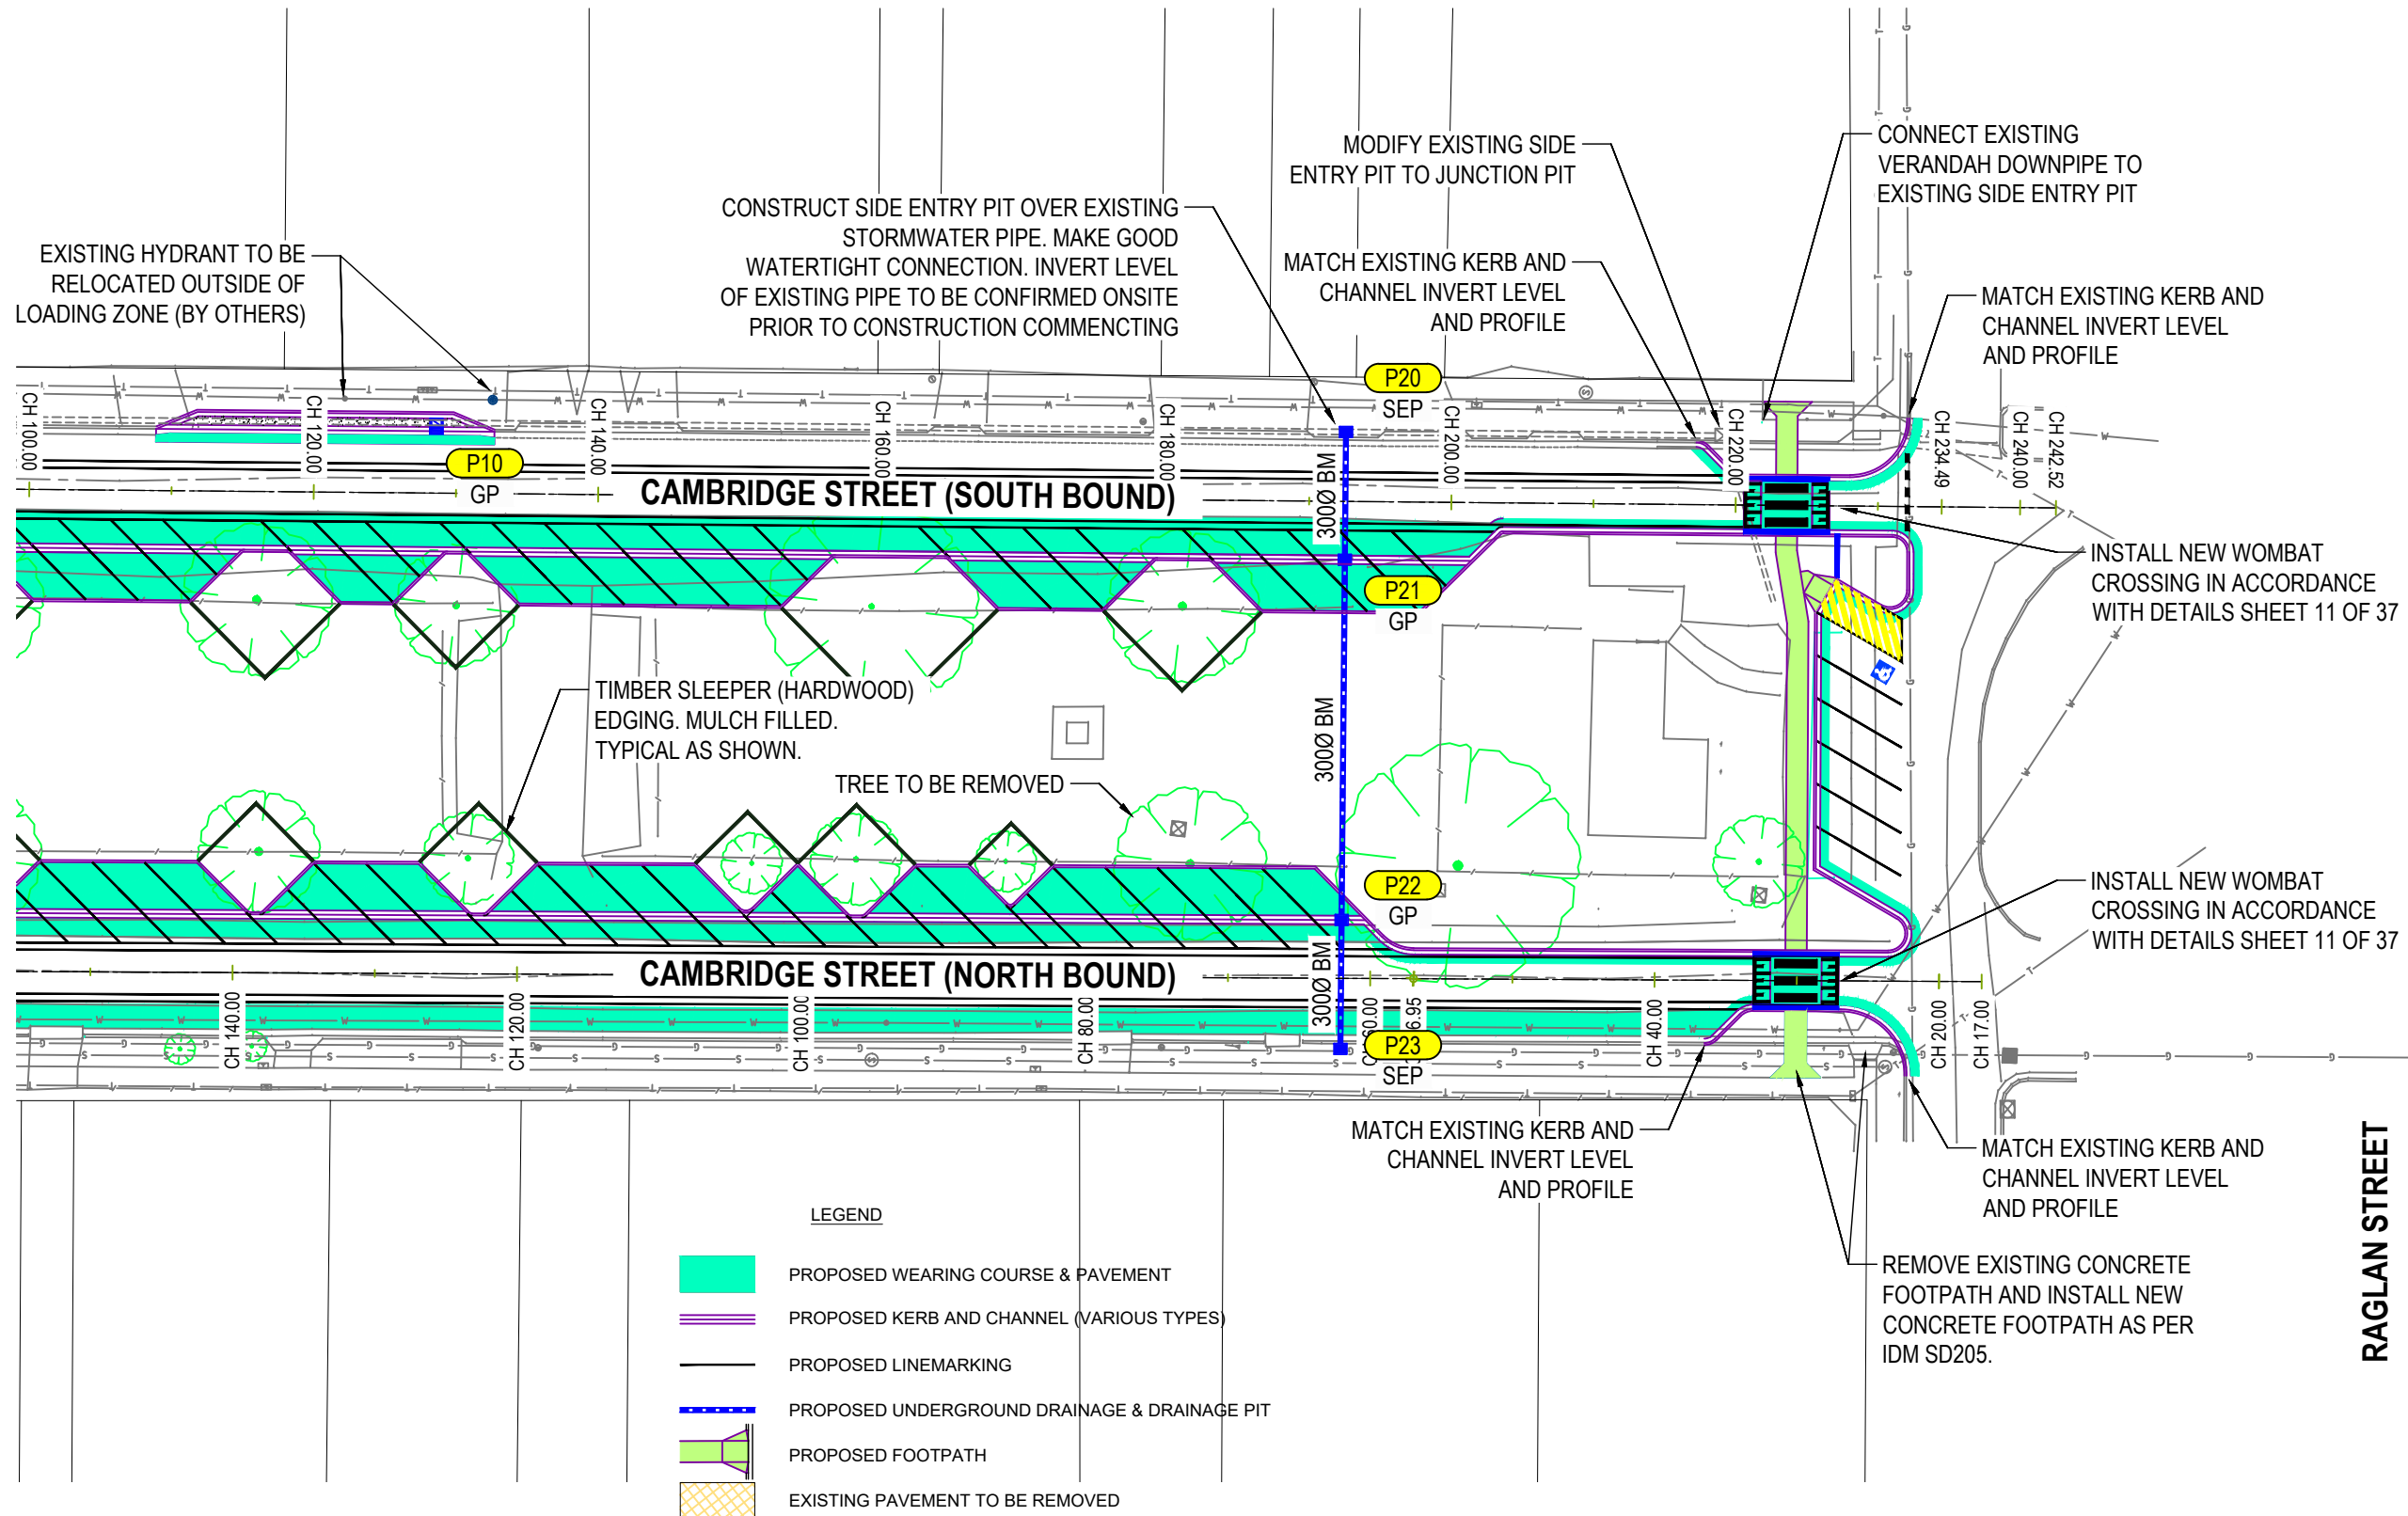

ISSUE	APP'D	DATE	AMENDMENT
C	S.C.	12/12/24	PRELIMINARY ISSUE
B	S.C.	03/12/24	PRELIMINARY ISSUE
A	S.C.	25/11/24	PRELIMINARY ISSUE

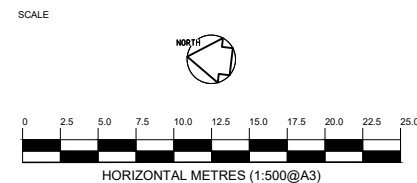

Scott Campbell Design & Drafting Pty. Ltd.
Civil Design and Drafting Services
85 Branchline Court
Miners Rest, Vic., 3352
Mobile - 0419 106 264
scdd@bigpond.net.au


DESIGNED
S. CAMPBELL
31/10/24
APPROVED
CAT: SCDD
PROJ: CAMBRIDGE STREET
FILE: HSC_Cambridge_scdd.dwg

Hepburn
SHIRE COUNCIL
SCALE OF METRES
N.T.S.
Hor:
Ver:


CAMBRIDGE STREET
RAGLAN STREET To VICTORIA STREET
PROPOSED ROAD and CARPARK WORKS
ROAD AND DRAINAGE LAYOUT PLAN - SHEET 2 OF 3

FILE No.	CONTRACT No.	SHEET No. 07 OF 37	DRAWING No. HSC-2401	ISSUE C
----------	--------------	-----------------------	-------------------------	------------

WARNING
BEWARE OF UNDERGROUND AND OVERHEAD SERVICES
THE LOCATION OF SERVICES ARE APPROXIMATE ONLY AND THEIR EXACT POSITION SHOULD BE PROVEN ON SITE. NO GUARANTEE IS GIVEN THAT ALL EXISTING SERVICES ARE SHOWN

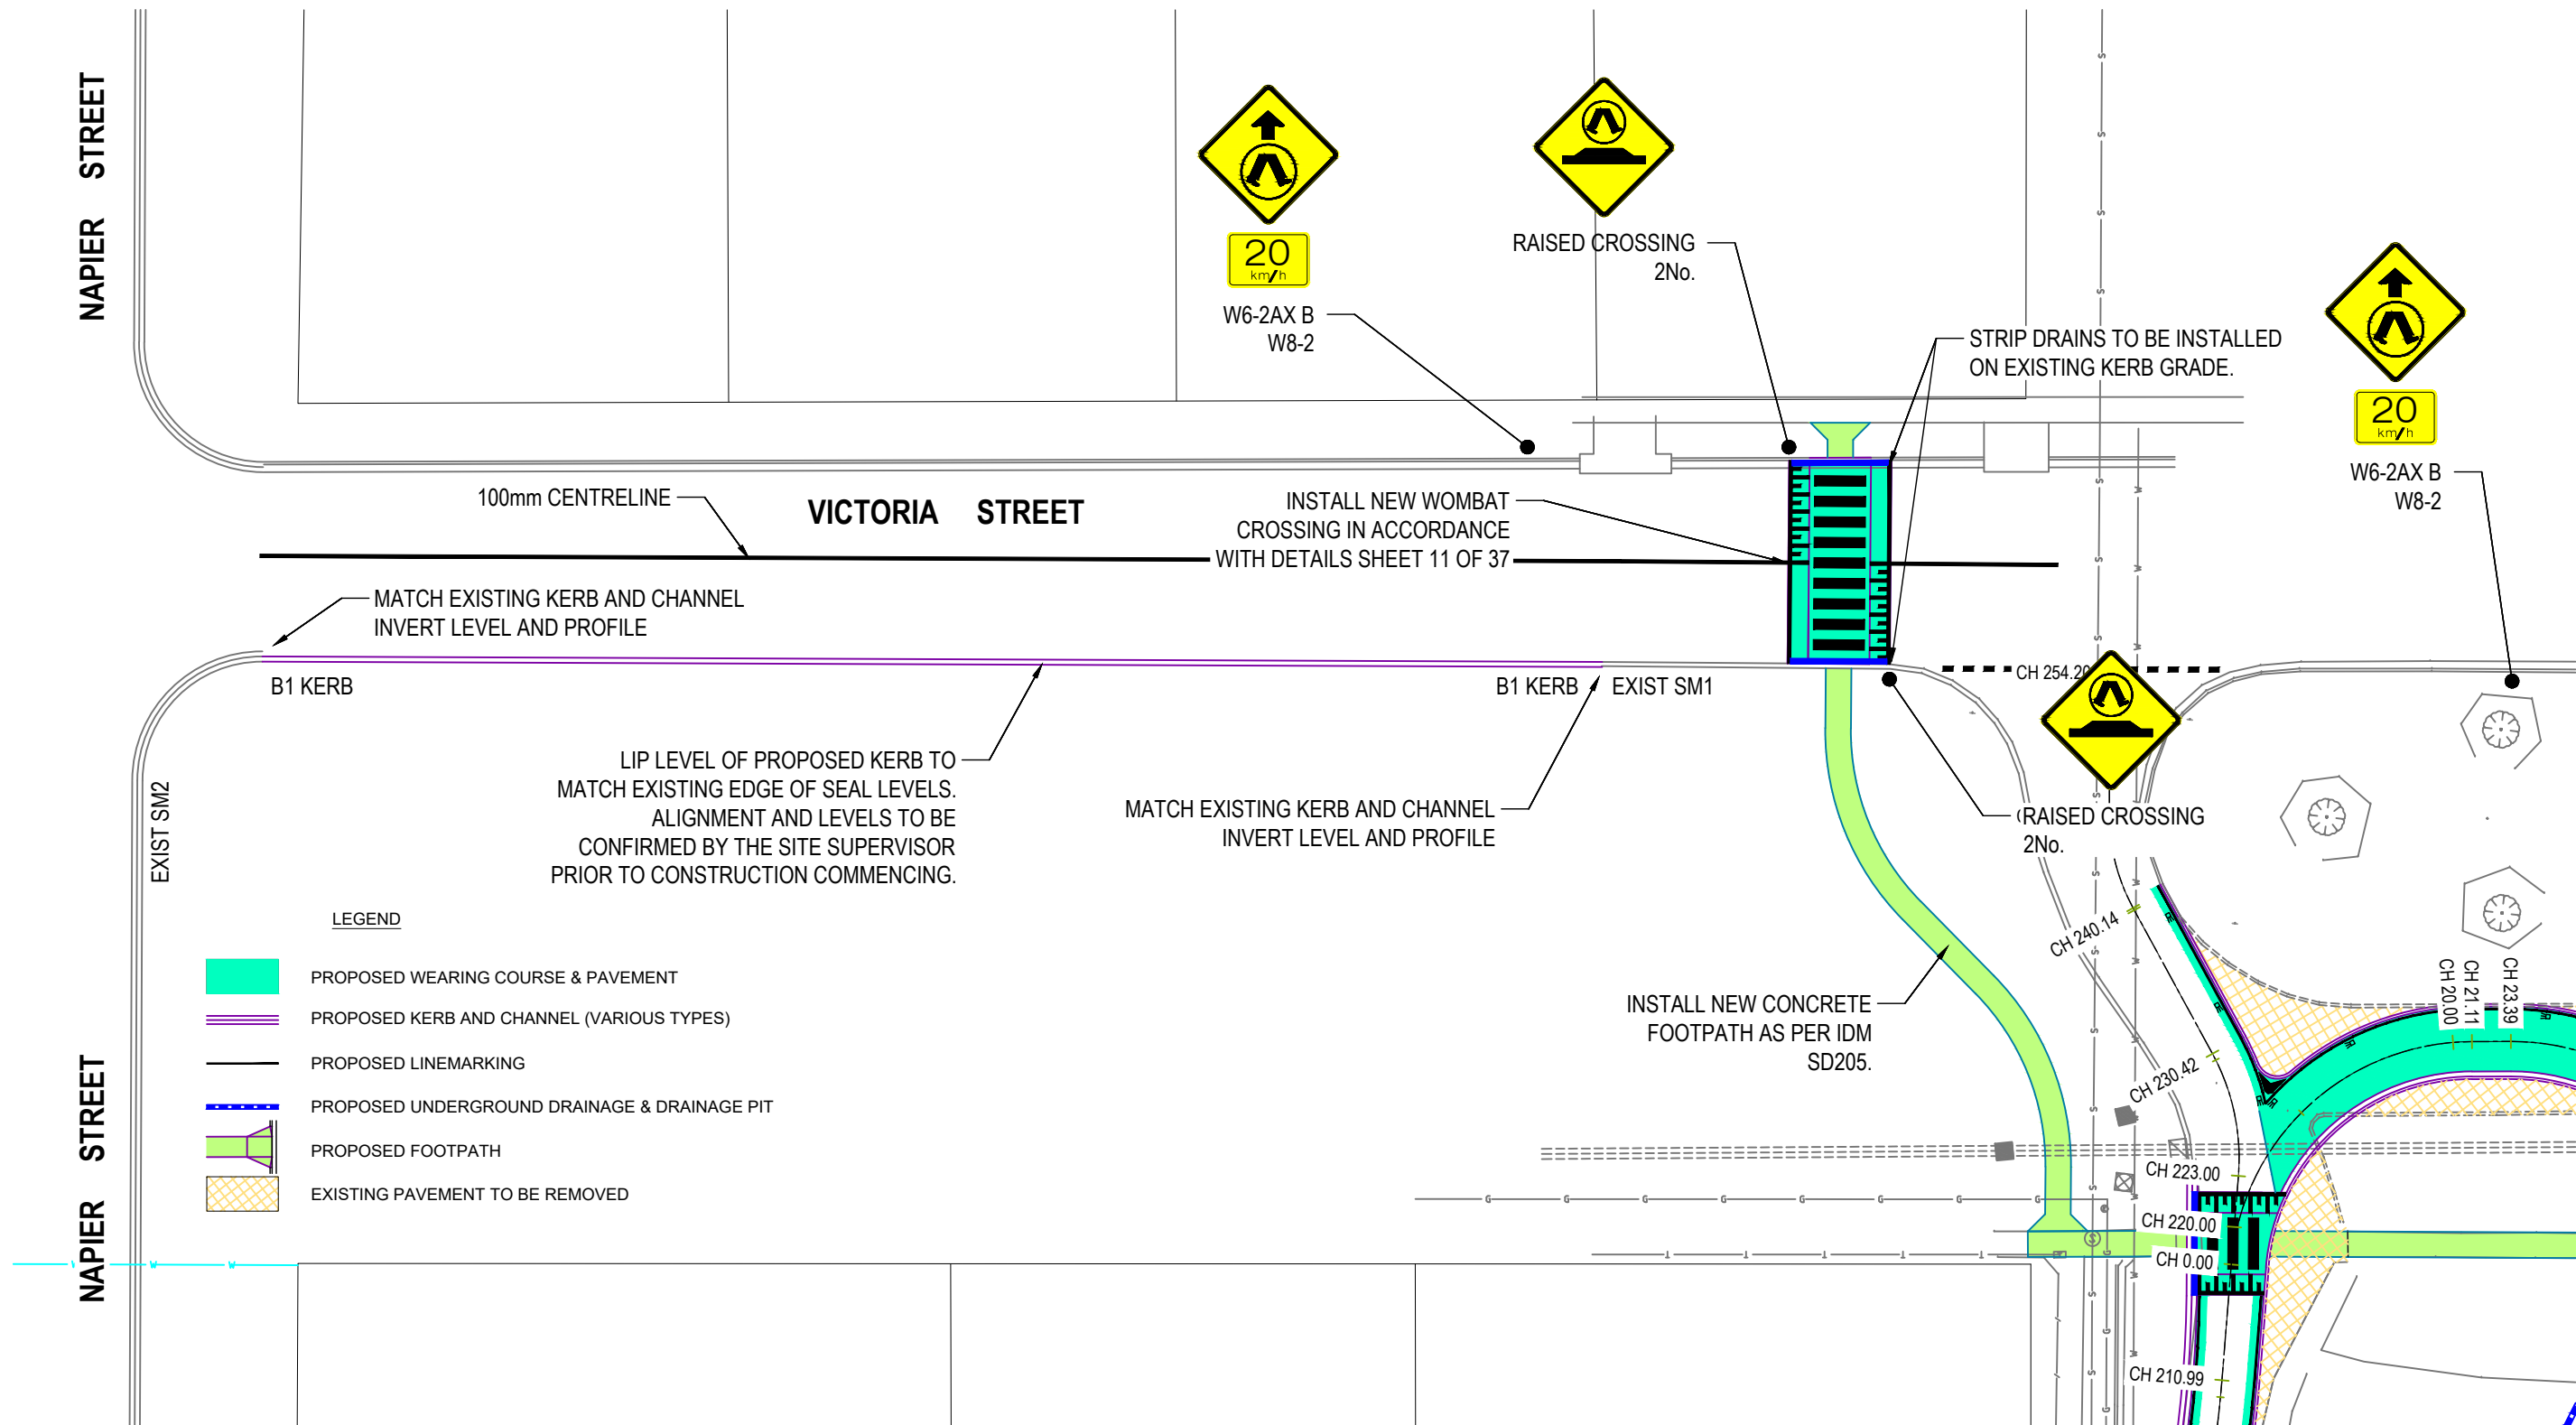

ISSUE	APP'D	DATE	AMENDMENT
C	S.C.	12/12/24	PRELIMINARY ISSUE
B	S.C.	03/12/24	PRELIMINARY ISSUE
A	S.C.	25/11/24	PRELIMINARY ISSUE

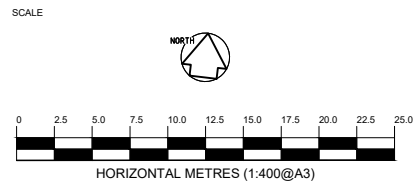

Scott Campbell Design & Drafting Pty. Ltd.
Civil Design and Drafting Services
85 Branchline Court
Miners Rest, Vic, 3352
Mobile - 0419 106 264
scdd@bigpond.net.au

DESIGNED
S. CAMPBELL
31/10/24
APPROVED


CAT: SCDD
PROJ: CAMBRIDGE STREET
FILE: HSC_Cambridge_scdd.dwg




SCALE OF METRES
Hor: N.T.S.
Ver:

CAMBRIDGE STREET
RAGLAN STREET To VICTORIA STREET
PROPOSED ROAD and CARPARK WORKS
ROAD AND DRAINAGE LAYOUT PLAN - SHEET 3 OF 3

FILE No.	CONTRACT No.	SHEET No.	DRAWING No.	ISSUE
		8 OF 37	HSC-2401	C

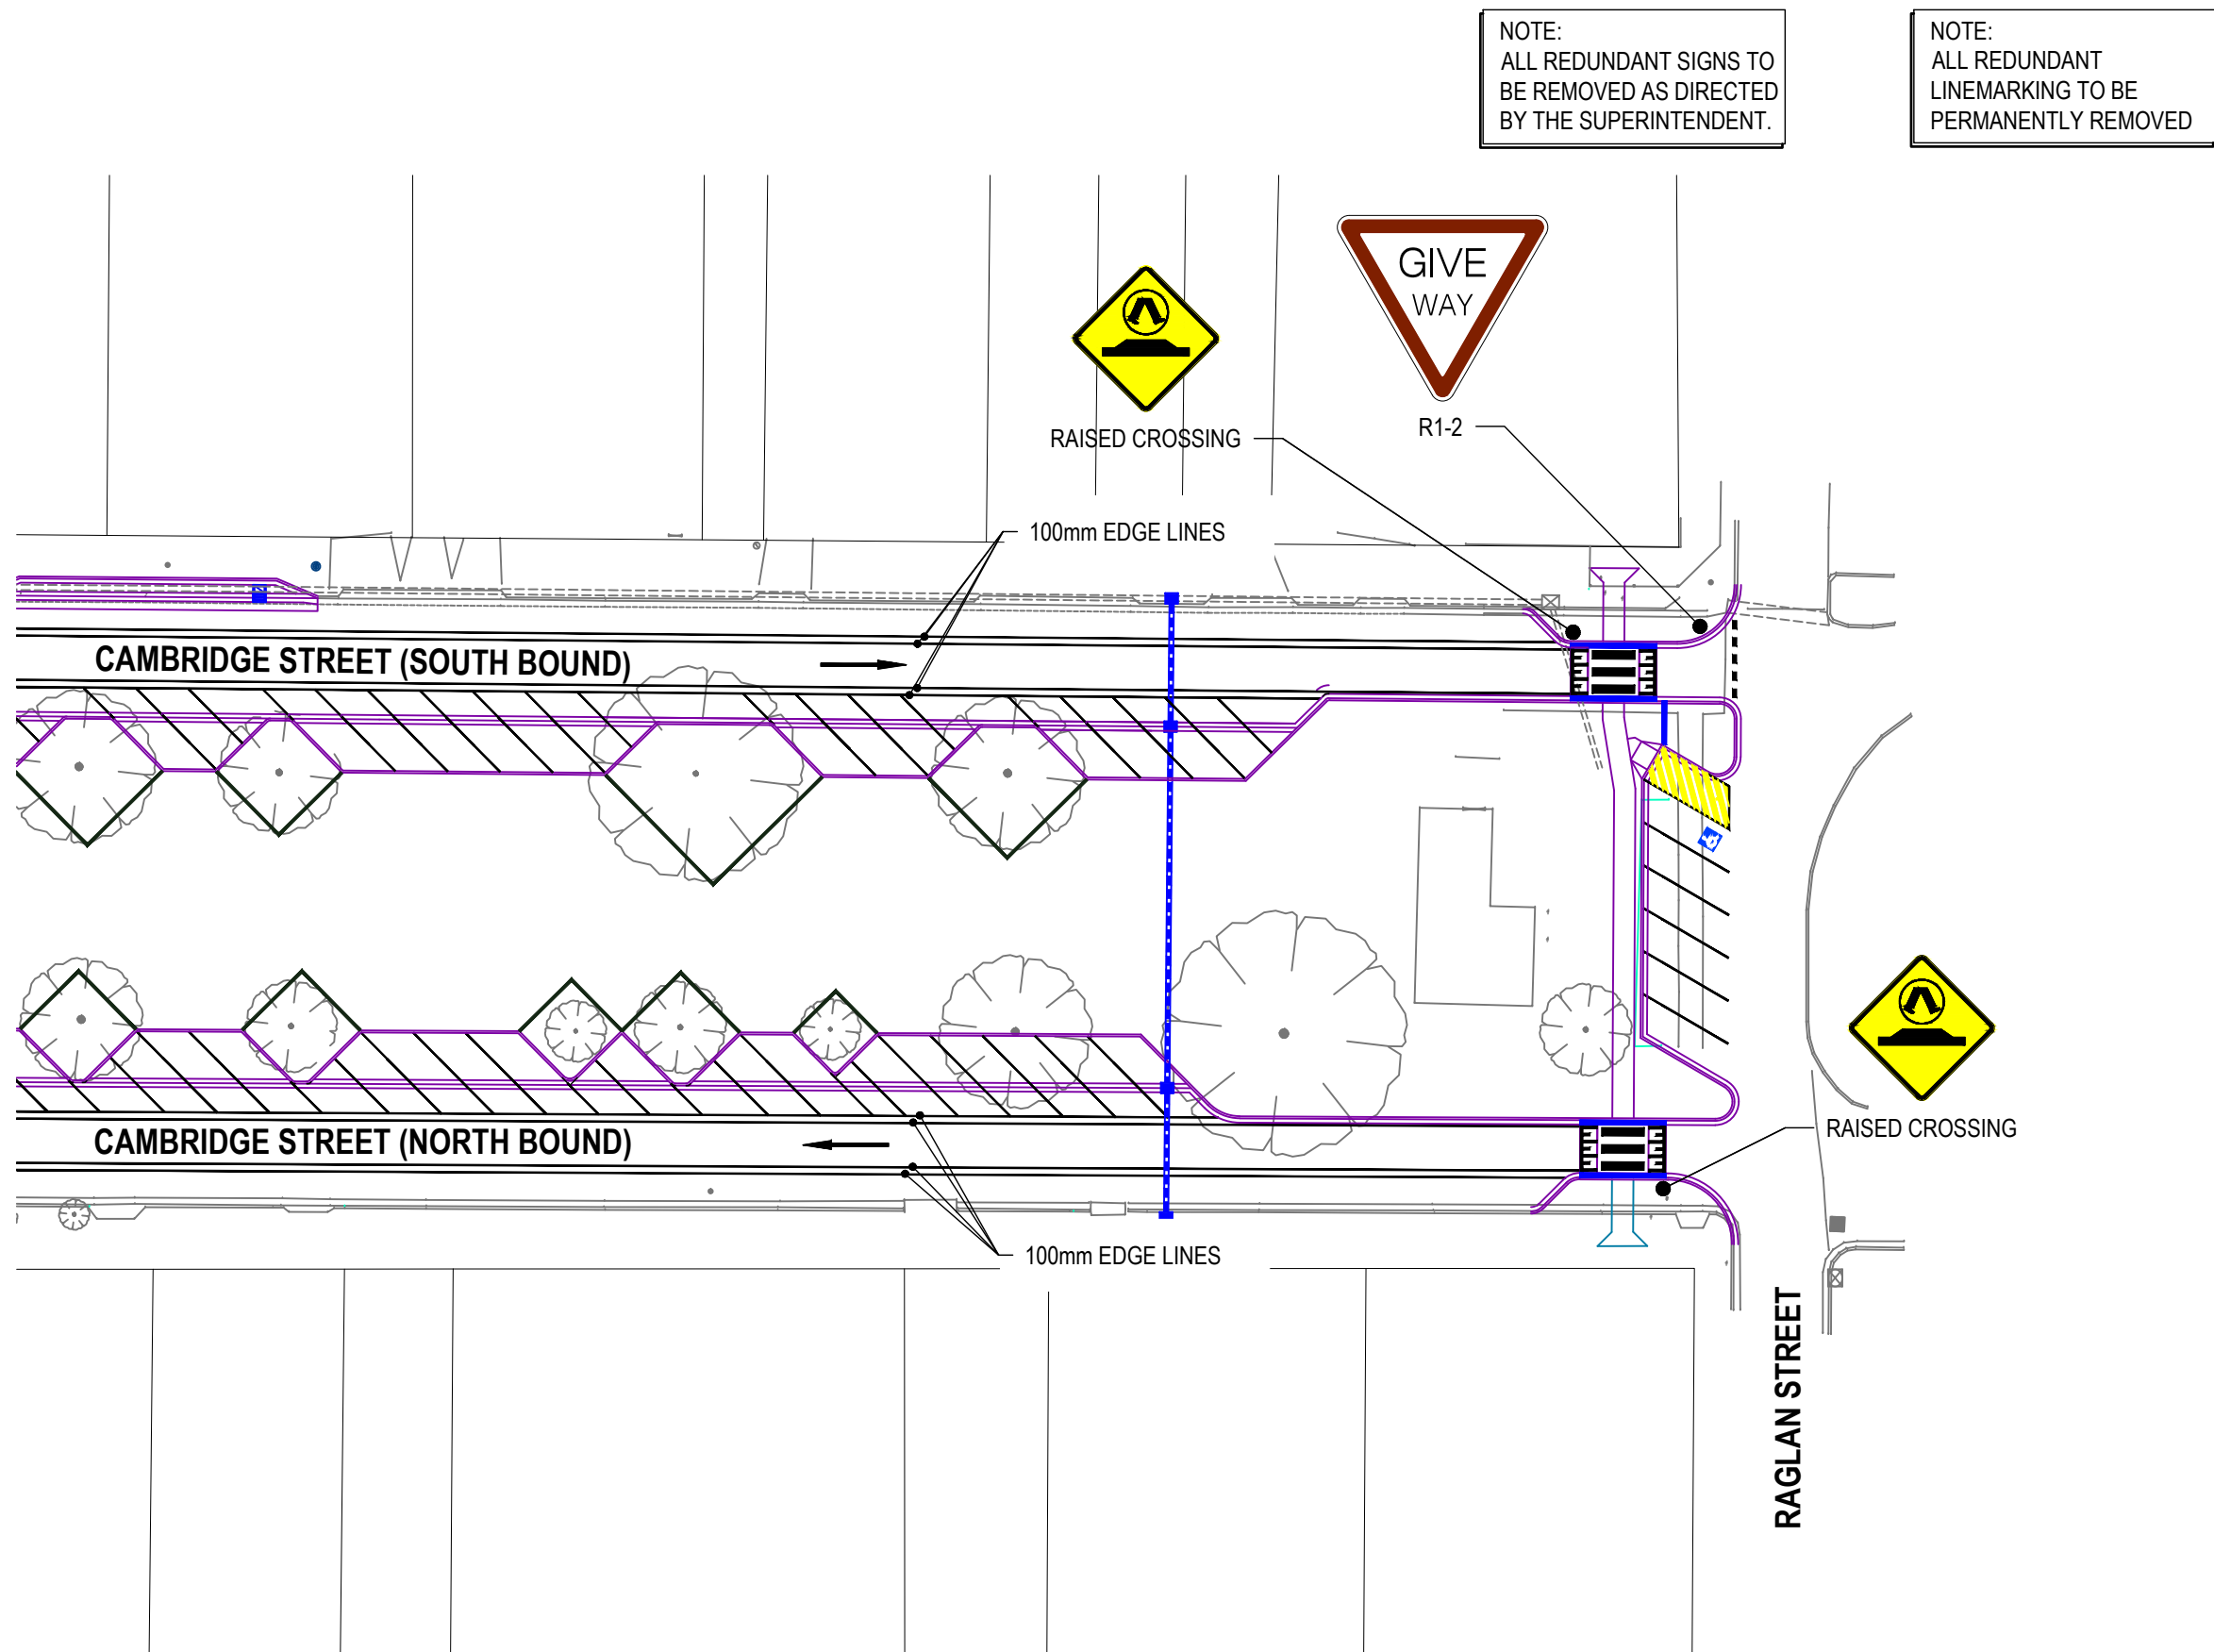

ISSUE	APP'D	DATE	AMENDMENT
C	S.C.	12/12/24	PRELIMINARY ISSUE
B	S.C.	03/12/24	PRELIMINARY ISSUE
A	S.C.	25/11/24	PRELIMINARY ISSUE

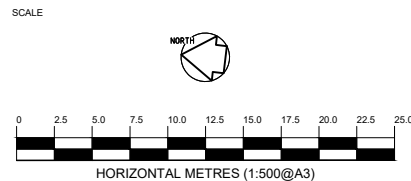

Scott Campbell Design & Drafting Pty. Ltd.
Civil Design and Drafting Services
85 Branchline Court
Miners Rest, Vic, 3352
Mobile - 0419 106 284
scdd@bigpond.net.au

DESIGNED
S. CAMPBELL
25/11/24
APPROVED
CAT: SCDD
PROJ: CAMBRIDGE STREET
FILE: Cambridge_scdd.dwg

Hepburn
SHIRE COUNCIL
SCALE OF METRES
Hor: N.T.S.
Ver:

CAMBRIDGE STREET
RAGLAN STREET To VICTORIA STREET
PROPOSED ROAD and CARPARK WORKS
SIGN AND LINEMARKING LAYOUT PLAN - SHEET 2 OF 2

FILE No.	CONTRACT No.	SHEET No. 10 OF 37	DRAWING No. HSC-2401	ISSUE C
----------	--------------	-----------------------	-------------------------	------------