

PROPOSED INTERSECTIONS SAFETY UPGRADE


TRENTHAM - VIC




LOCALITY PLAN
SCALE 1:1500

DRAWING SCHEDULE		
SHEET NO.	REV	SHEET TITLE
C000	A	COVER SHEET
C001	A	NOTES
C100	A	OVERALL LAYOUT PLAN
C101	A	PROPOSED LAYOUT PLAN - SHEET 1 OF 2
C102	A	PROPOSED LAYOUT PLAN - SHEET 2 OF 2
C200	A	LONGITUDINAL SECTION - RSP01
C201	A	LONGITUDINAL SECTION - KL01
C300	A	CROSS SECTIONS - RSP01 - SHEET 1 OF 1
C301	A	CROSS SECTIONS - KL01 - SHEET 1 OF 4
C302	A	CROSS SECTIONS - KL01 - SHEET 2 OF 4
C303	A	CROSS SECTIONS - KL01 - SHEET 3 OF 4
C304	A	CROSS SECTIONS - KL01 - SHEET 4 OF 4
C400	A	STORMWATER LONGITUDINAL SECTION

LEGEND

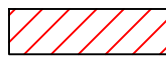
 SCOPE OF WORK

FOR APPROVAL


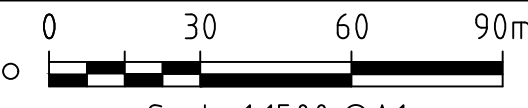
AMENDMENTS:				AUTHORISATION: JASON MARSHALL DATE: SIGNATURE:		RPEQ: 06835		50% FOR COMMENT ONLY		NOTE: THESE DESIGNS AND DRAWINGS ARE COPYRIGHT AND ARE NOT TO BE USED OR REPRODUCED WITHOUT THE WRITTEN PERMISSION OF ELEVATE CONSULTING ENGINEERS PTY LTD. ACKNOWLEDGEMENT: ELEVATE CONSULTING ENGINEERS ACKNOWLEDGE THE TRADITIONAL OWNERS AND CUSTODIANS OF THE LANDS ON WHICH WE WORK AND PAY OUR RESPECTS TO INDIGENOUS ELDERS PAST, PRESENT AND EMERGING.				 NORTH POINT 		PROJECT: 2025042 - PROPOSED INTERSECTION SAFETY UPGRADE				DRAWING TITLE: COVER SHEET	
LOCATION: TRENTHAM - VIC																					
DRAWN: MC		DESIGNED: TR		CHECKED: JM		APPROVED: JM															
ELEVATE CONSULTING ENGINEERS Brisbane 0418 873 271 Melbourne 0428 361 252 www.elevateengineers.com.au				DRAWING NUMBER: 2025042 - C000												REVISION: B					
REV	DATE	REVISION DETAILS		APPROVED																	
B	31/04/2025	FOR APPROVAL		JM																	
A	14/04/2025	50% ISSUE FOR REVIEW		JM																	

TO BE PRINTED IN COLOUR

FOR APPROVAL


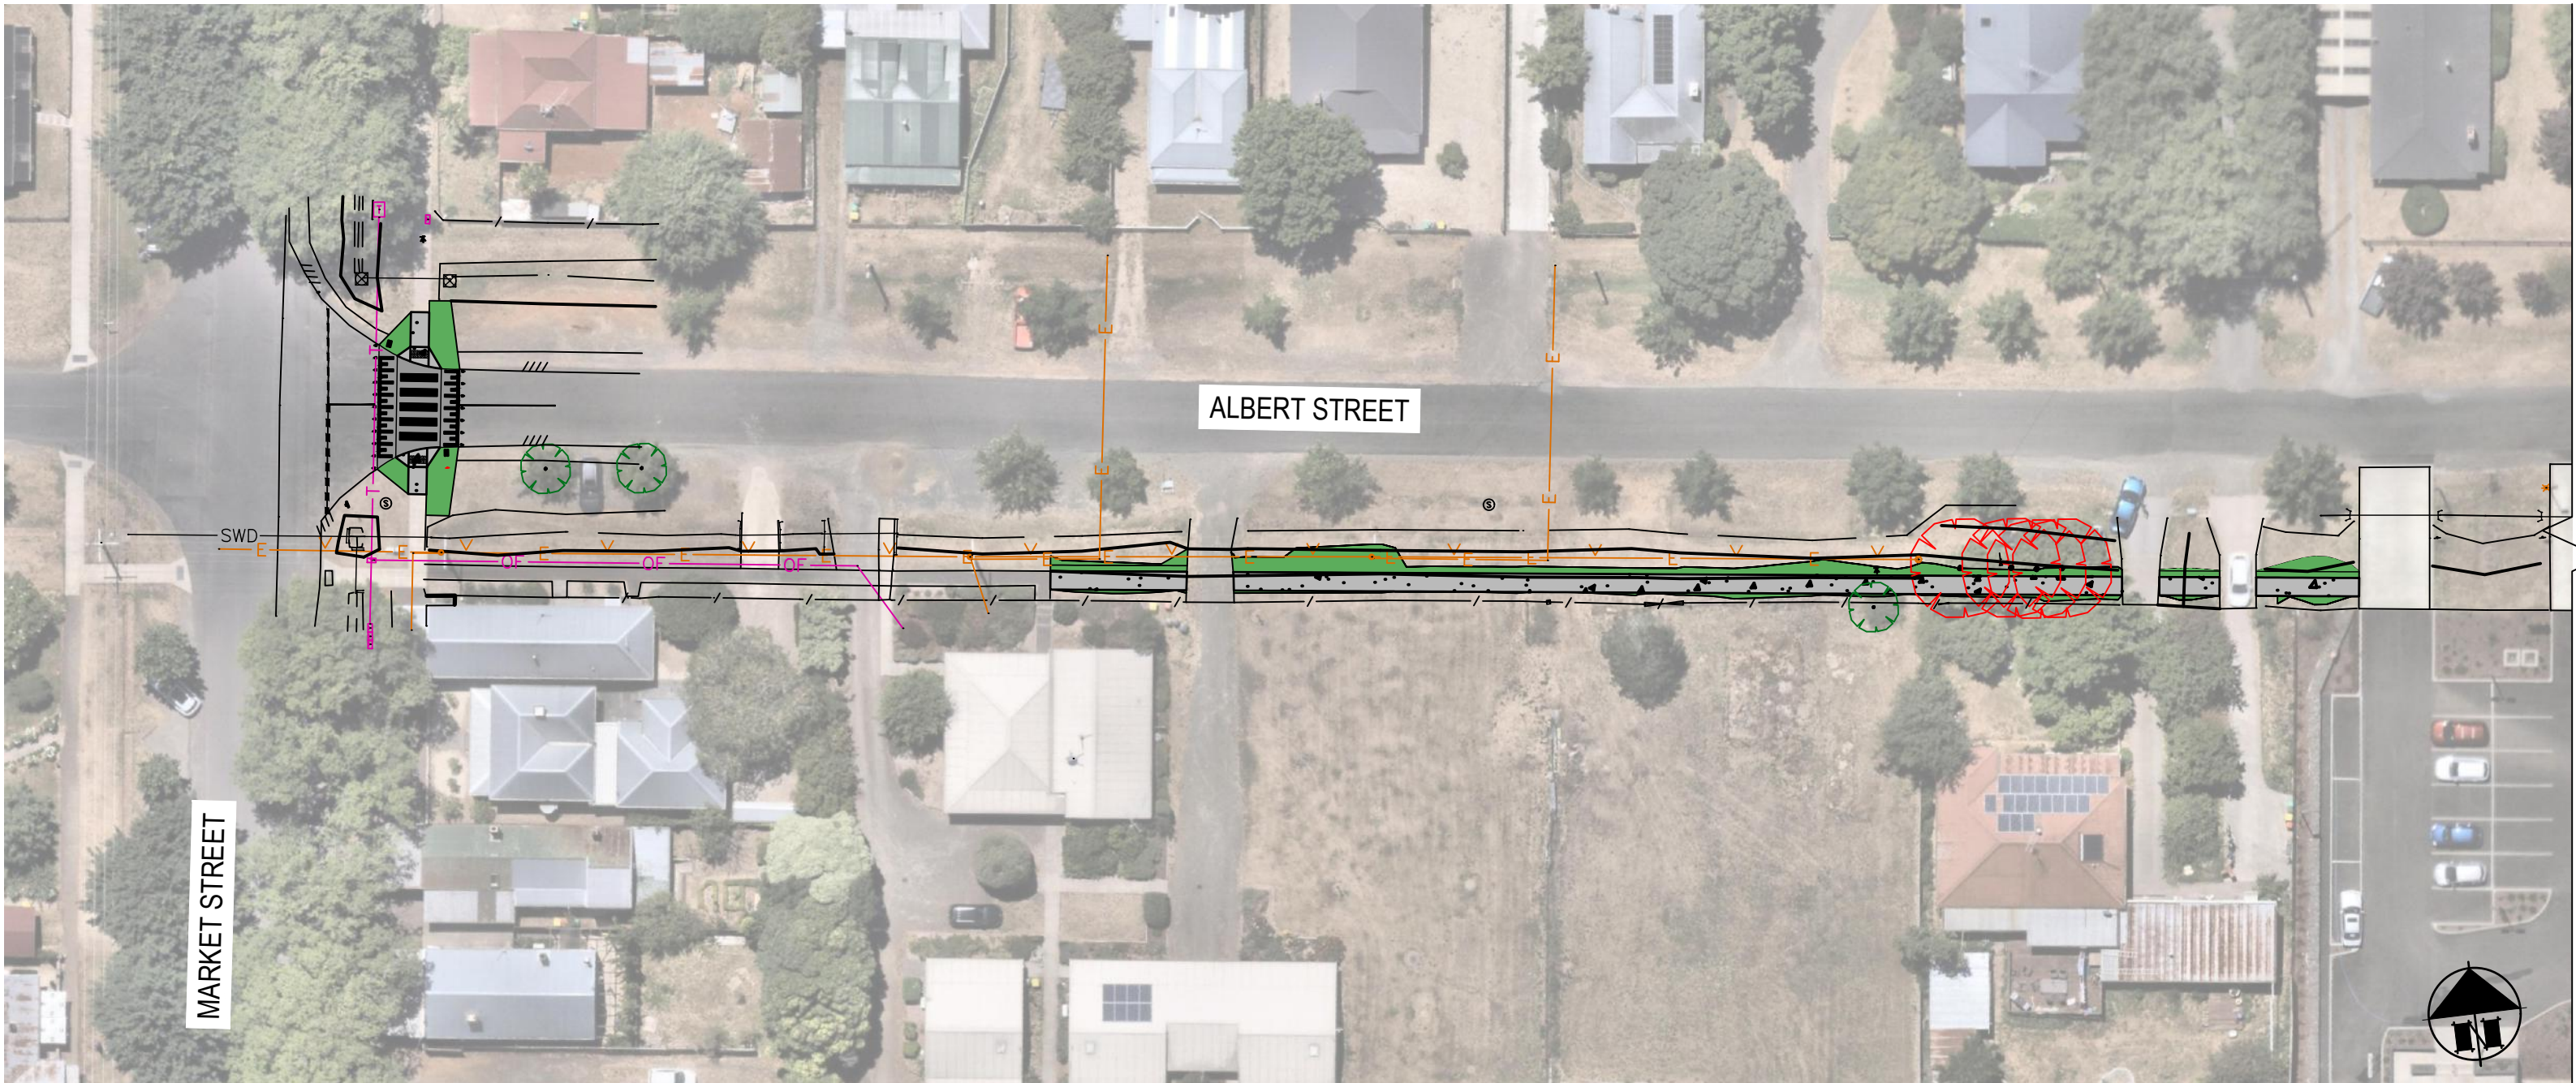


SHEET C101

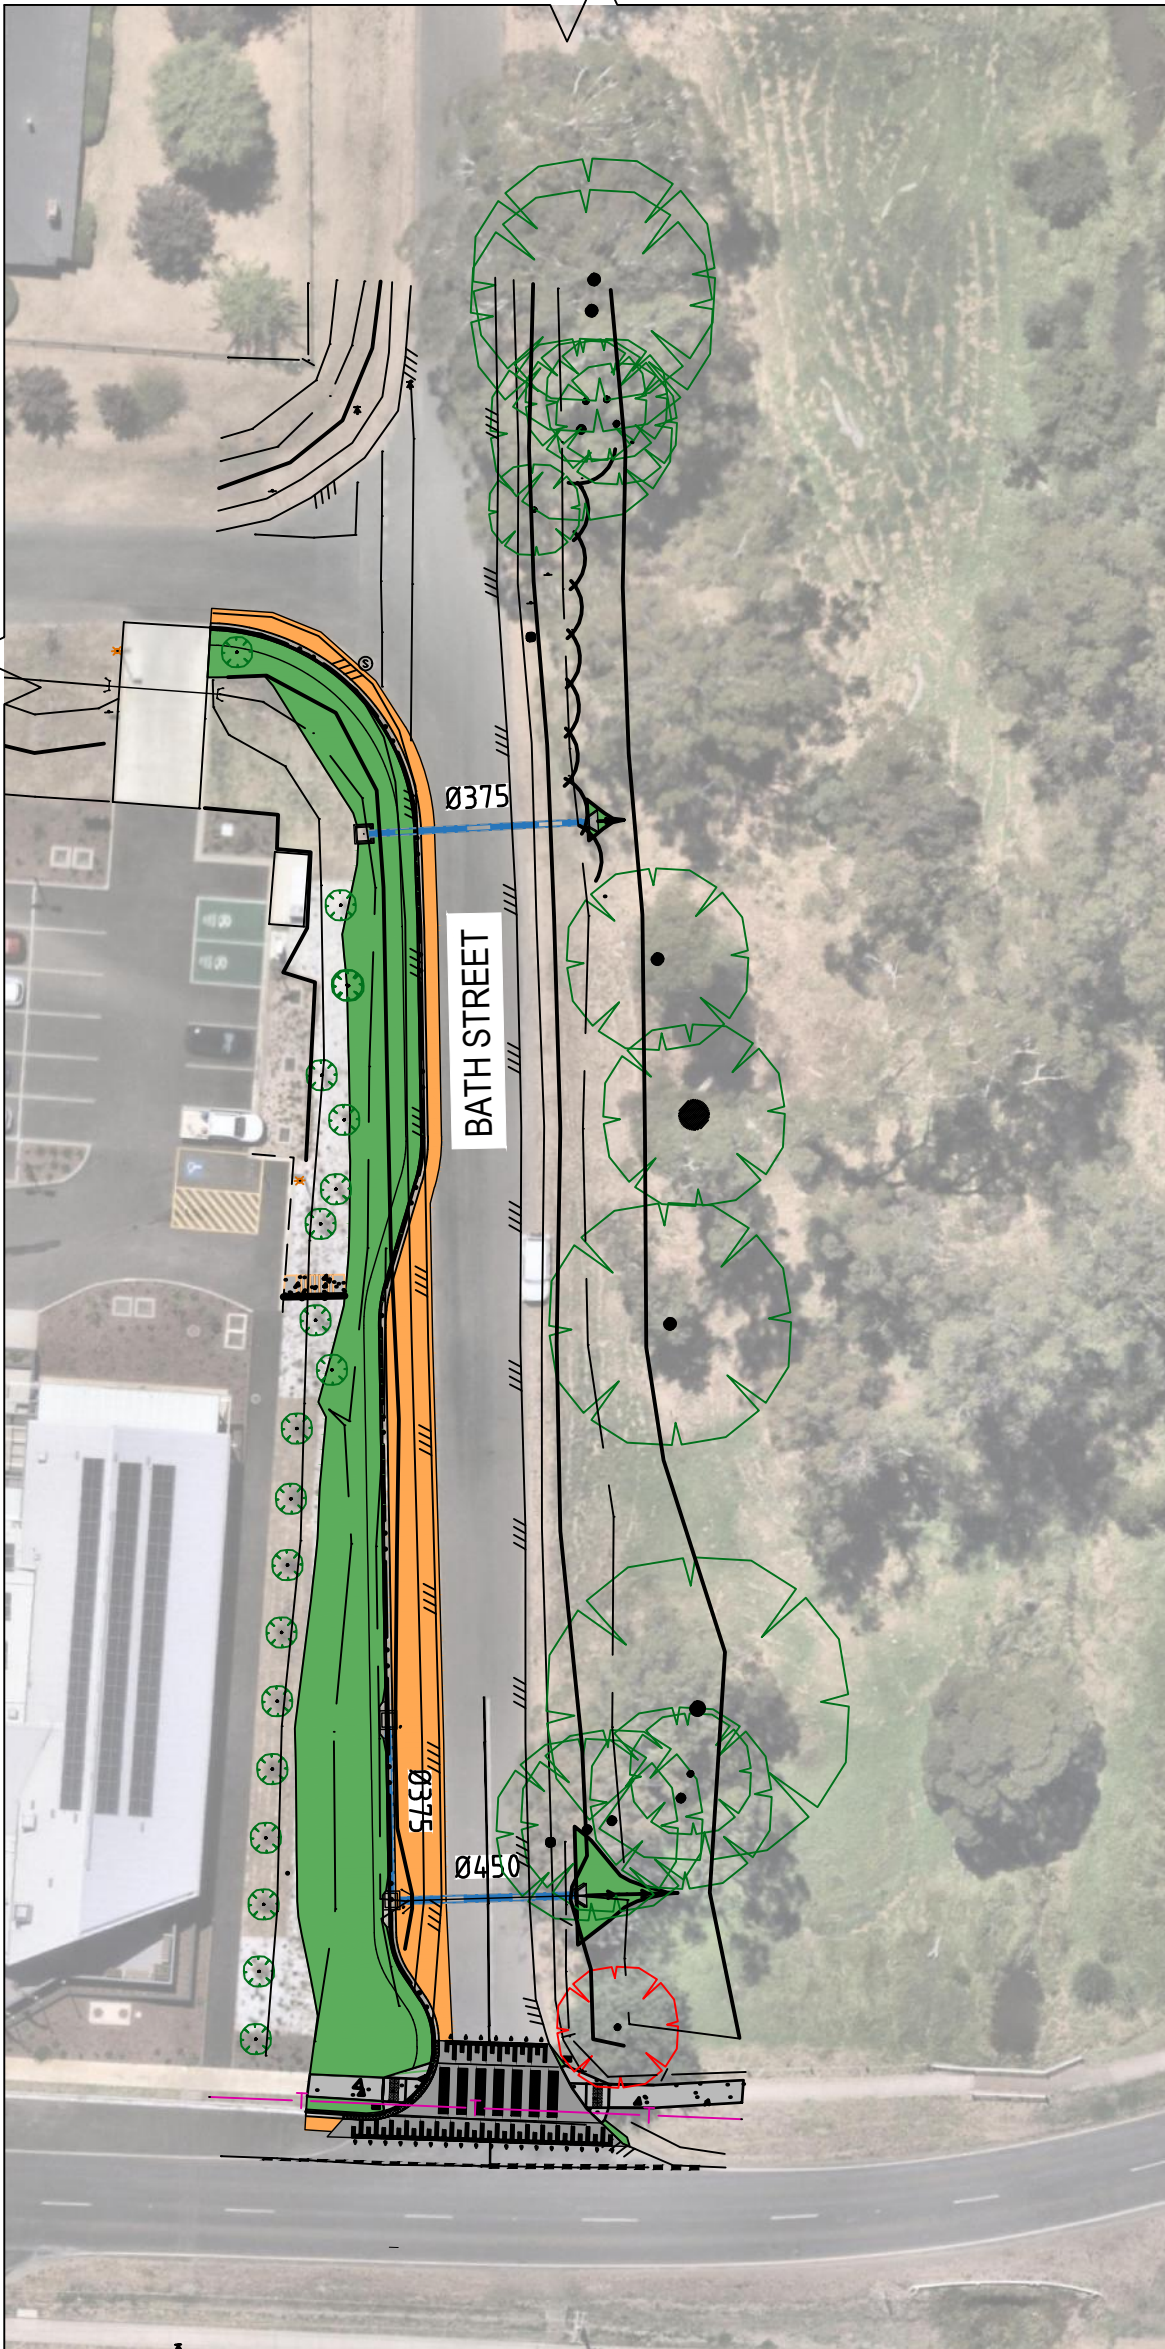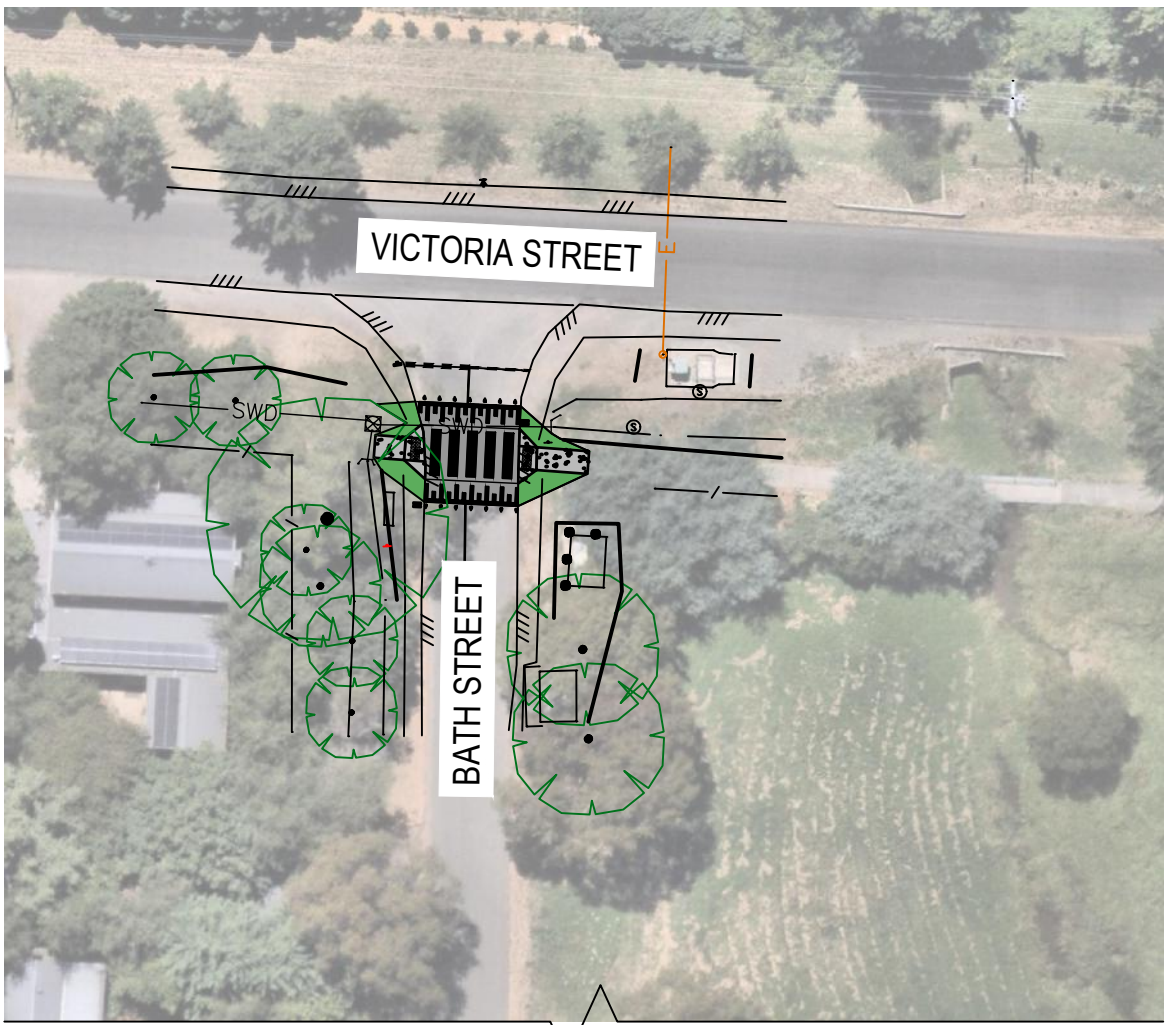


SHEET C102

OVERALL LAYOUT PLAN
SCALE 1:500

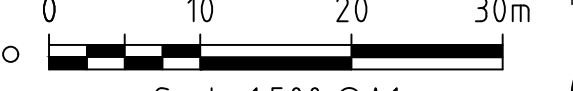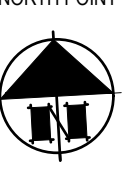AMENDMENTS:				AUTHORISATION: RPEQ: 06835 JASON MARSHALL DATE: SIGNATURE:		50% FOR COMMENT ONLY	NOTE: THESE DESIGNS AND DRAWINGS ARE COPYRIGHT AND ARE NOT TO BE USED OR REPRODUCED WITHOUT THE WRITTEN PERMISSION OF ELEVATE CONSULTING ENGINEERS PTY LTD. ACKNOWLEDGEMENT: ELEVATE CONSULTING ENGINEERS ACKNOWLEDGE THE TRADITIONAL OWNERS AND CUSTODIANS OF THE LANDS ON WHICH WE WORK AND PAY OUR RESPECTS TO INDIGENOUS ELDERS PAST, PRESENT AND EMERGING.		 Scale 1:500 @A1  ALL SCALES ARE SET TO A1 SIZED PLANS DO NOT SCALE DRAWINGS. ALL DIMENSIONS ARE TO BE VERIFIED ON SITE	PROJECT: 2025042 - PROPOSED INTERSECTION SAFETY UPGRADE LOCATION: TRENTHAM - VIC				DRAWING TITLE: OVERALL LAYOUT PLAN	
REV	DATE	REVISION DETAILS	APPROVED	DRAWN: MC	DESIGNED: TR					CHECKED: JM	APPROVED: JM				
B	31/04/2025	FOR APPROVAL	JM	ELEVATE CONSULTING ENGINEERS Brisbane 0418 873 271 Melbourne 0428 361 252 www.elevateengineers.com.au						DRAWING NUMBER: 2025042 - C100	REVISION: B				
A	14/04/2025	50% ISSUE FOR REVIEW	JM												

	DESIGN MAJOR CONTOUR
	DESIGN MINOR CONTOUR
	EXISTING MAJOR CONTOUR
	EXISTING MINOR CONTOUR
	PROPOSED KERB B2
	EXISTING EDGE OF BITUMEN
	EXISTING ELECTRICAL OVERHEAD
	EXISTING ELECTRICAL UNDERGROUND
	EXISTING TELECOMMUNICATION OPTIC FIBER
	EXISTING STORMWATER DRAINAGE
	PROPOSED STORMWATER DRAINAGE
	PROPOSED CONCRETE PATHWAY
	TURF
	PROPOSED PAVEMENT PROFILE 1
	PROPOSED STORMWATER HEADWALL
	TREE TO BE REMOVED
	TREE TO BE RETAINED
	NEW SIGNAGE

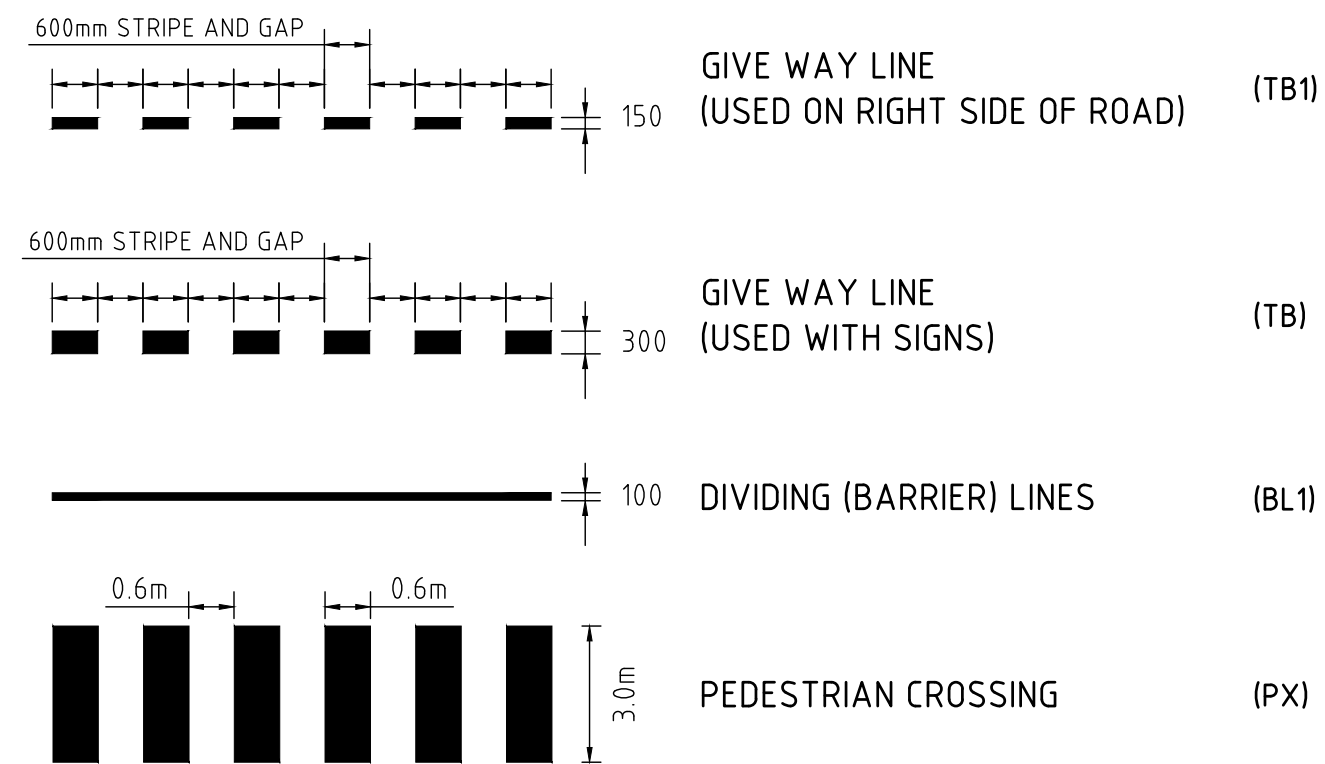

FOR APPROVAL



AMENDMENTS:			
REV	DATE	REVISION DETAILS	APPROVED
B	31/04/2025	FOR APPROVAL	JM
A	14/04/2025	50% ISSUE FOR REVIEW	JM

AUTHORISATION:
JASON MARSHALL
DATE:
SIGNATURE:


TO BE PRIM

IN COLOUR

50% FOR
COMMENT ONLY

NOTE:
THESE DESIGNS AND DRAWINGS ARE COPYRIGHT AND
ARE NOT TO BE USED OR REPRODUCED WITHOUT THE
WRITTEN PERMISSION OF ELEVATE CONSULTING
ENGINEERS PTY LTD.



ACKNOWLEDGEMENT:
ELEVATE CONSULTING ENGINEERS ACKNOWLEDGE THE
TRADITIONAL OWNERS AND CUSTODIANS OF THE LANDS
ON WHICH WE WORK AND PAY OUR RESPECTS TO
INDIGENOUS ELDERS PAST, PRESENT AND EMERGING.



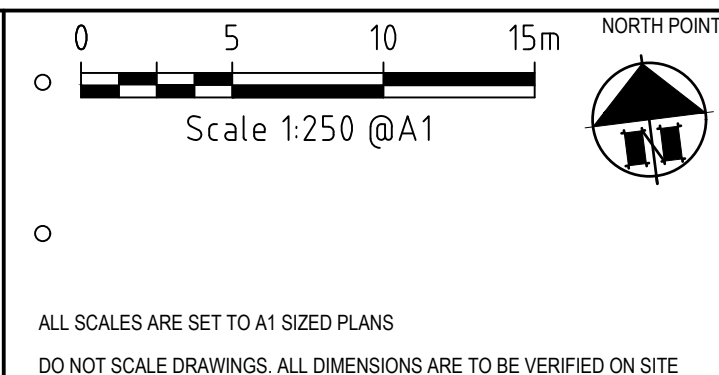



PROJECT: 2025042 - PROPOSED INTERSECTION SAFETY UPGRADE			
LOCATION: TRENTHAM - VIC			
DRAWN: MC	DESIGNED: TR	CHECKED: JM	APPROVED: JM
ELEVATE CONSULTING ENGINEERS Brisbane 0418 873 271 Melbourne 0428 361 252 www.elevateengineers.com.au			

DRAWING TITLE:		PROPOSED LAYOUT PLAN SHEET 1 OF 2	
DRAWING NUMBER:		2025042 - C101	REVISION: B



FOR APPROVAL

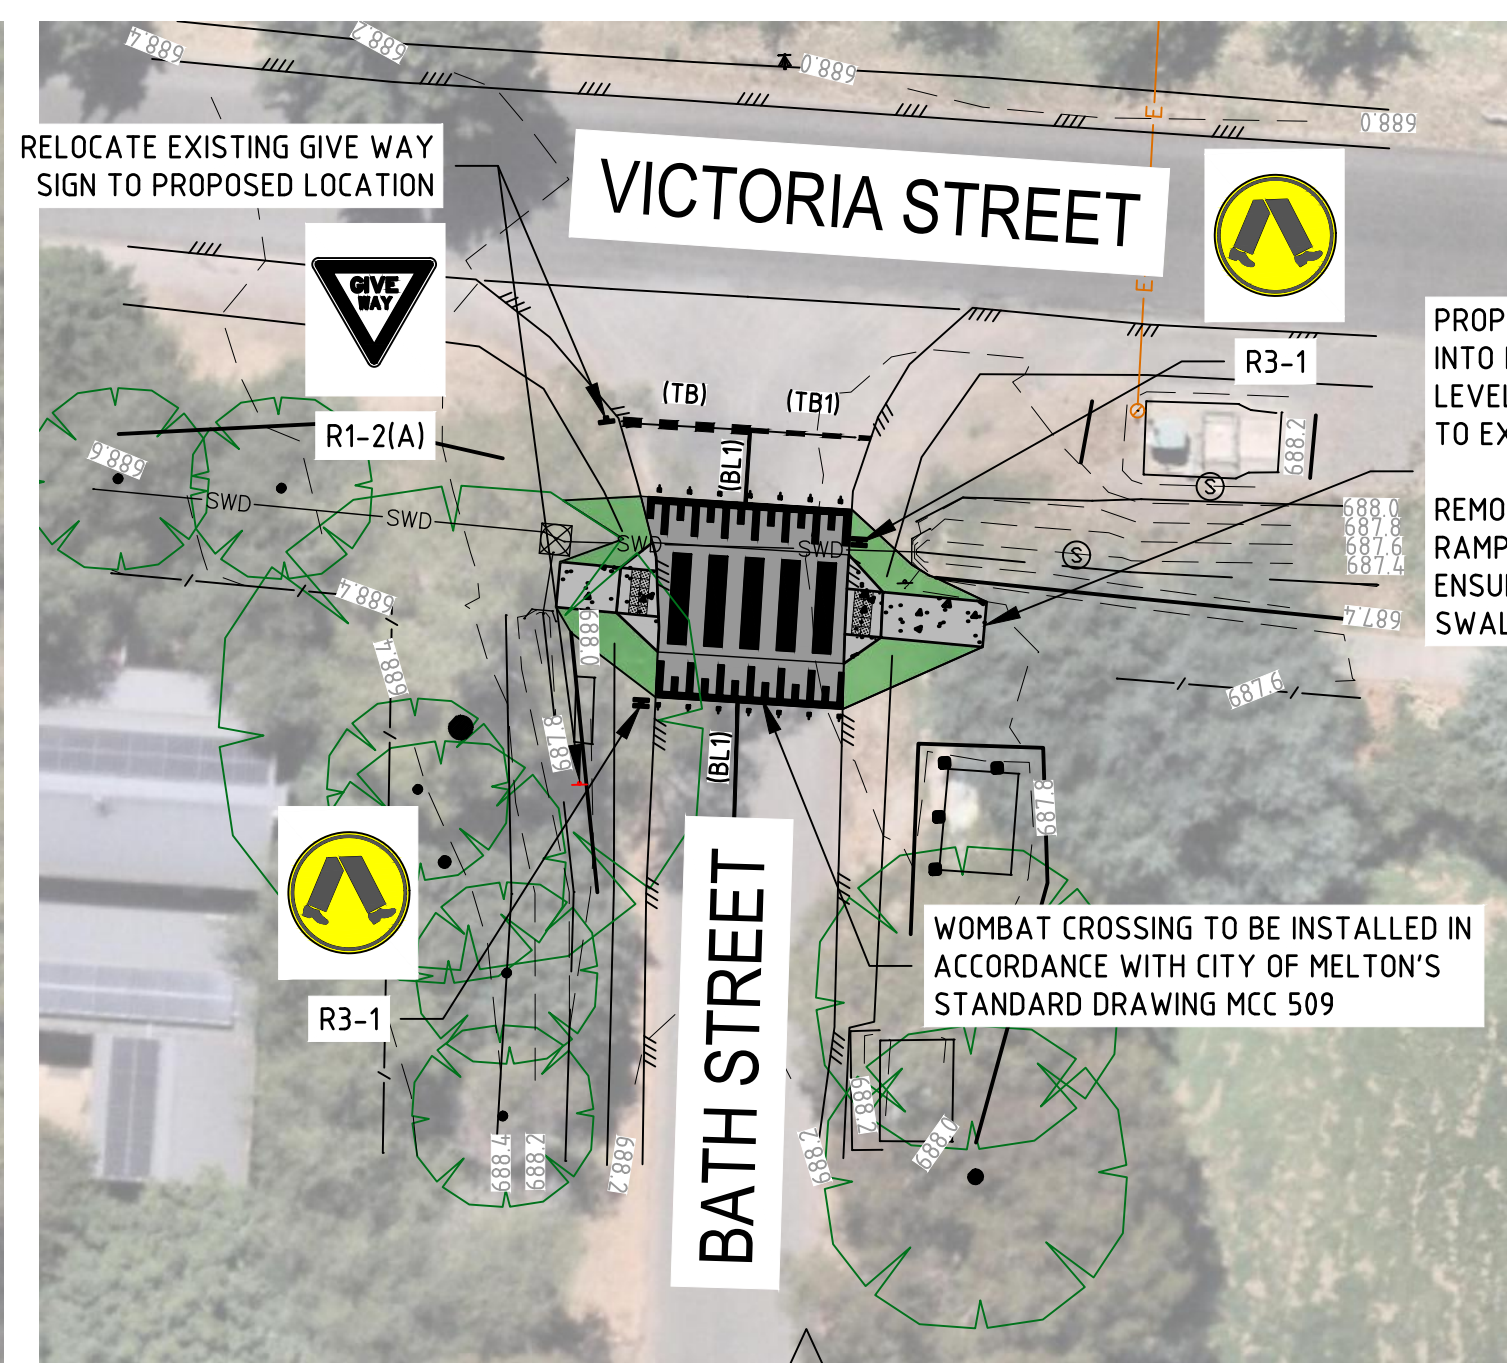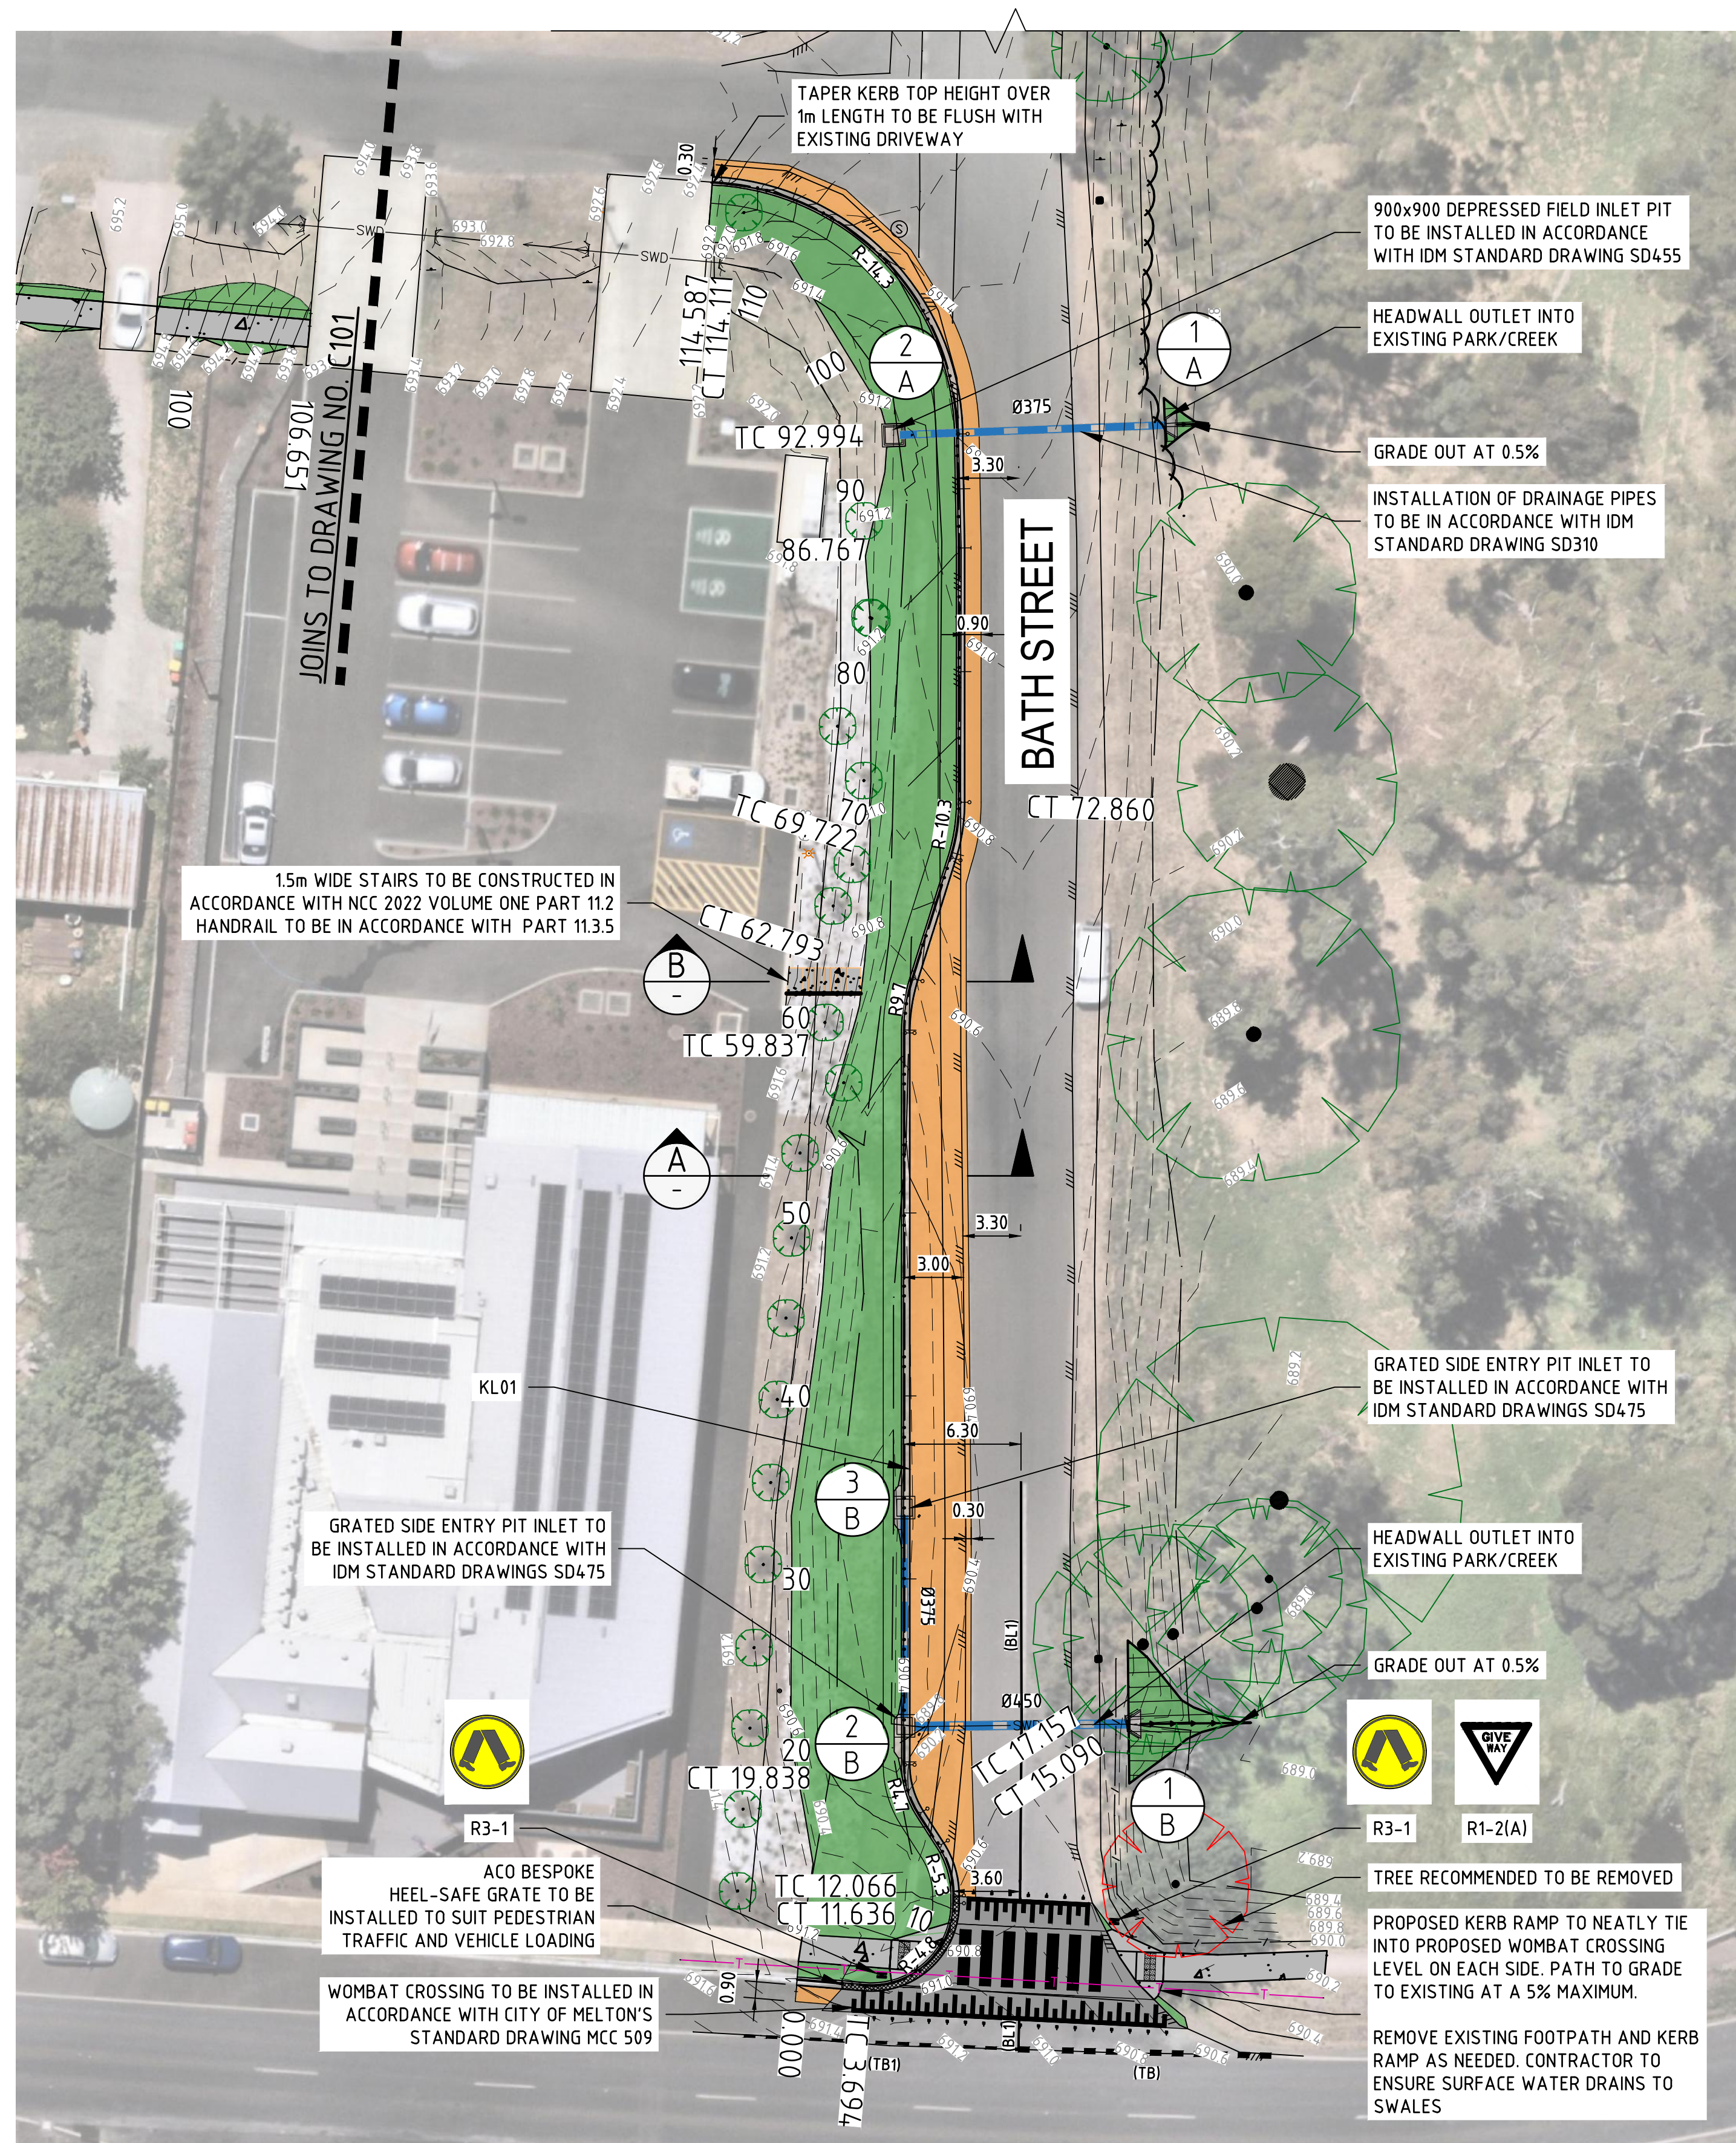

   - ## LEGEND
- | | |
|---|--|
|  | DESIGN MAJOR CONTOUR |
|  | DESIGN MINOR CONTOUR |
|  | EXISTING MAJOR CONTOUR |
|  | EXISTING MINOR CONTOUR |
|  | PROPOSED KERB B2 |
|  | EXISTING EDGE OF BITUMEN |
|  | EXISTING ELECTRICAL OVERHEAD |
|  | EXISTING ELECTRICAL UNDERGROUND |
|  | EXISTING TELECOMMUNICATION OPTIC FIBER |
|  | EXISTING STORMWATER DRAINAGE |
|  | PROPOSED STORMWATER DRAINAGE |
|  | PROPOSED CONCRETE PATHWAY |
|  | TURF |
|  | PROPOSED PAVEMENT PROFILE 1 |
|  | PROPOSED STORMWATER HEADWALL |
|  | TREE TO BE REMOVED |
|  | TREE TO BE RETAINED |
|  | NEW SIGNAGE |

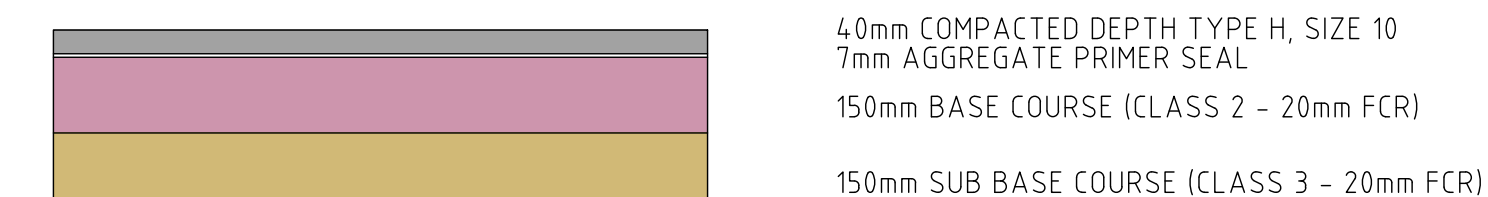

DESIGN PAVEMENT PROFILE 1

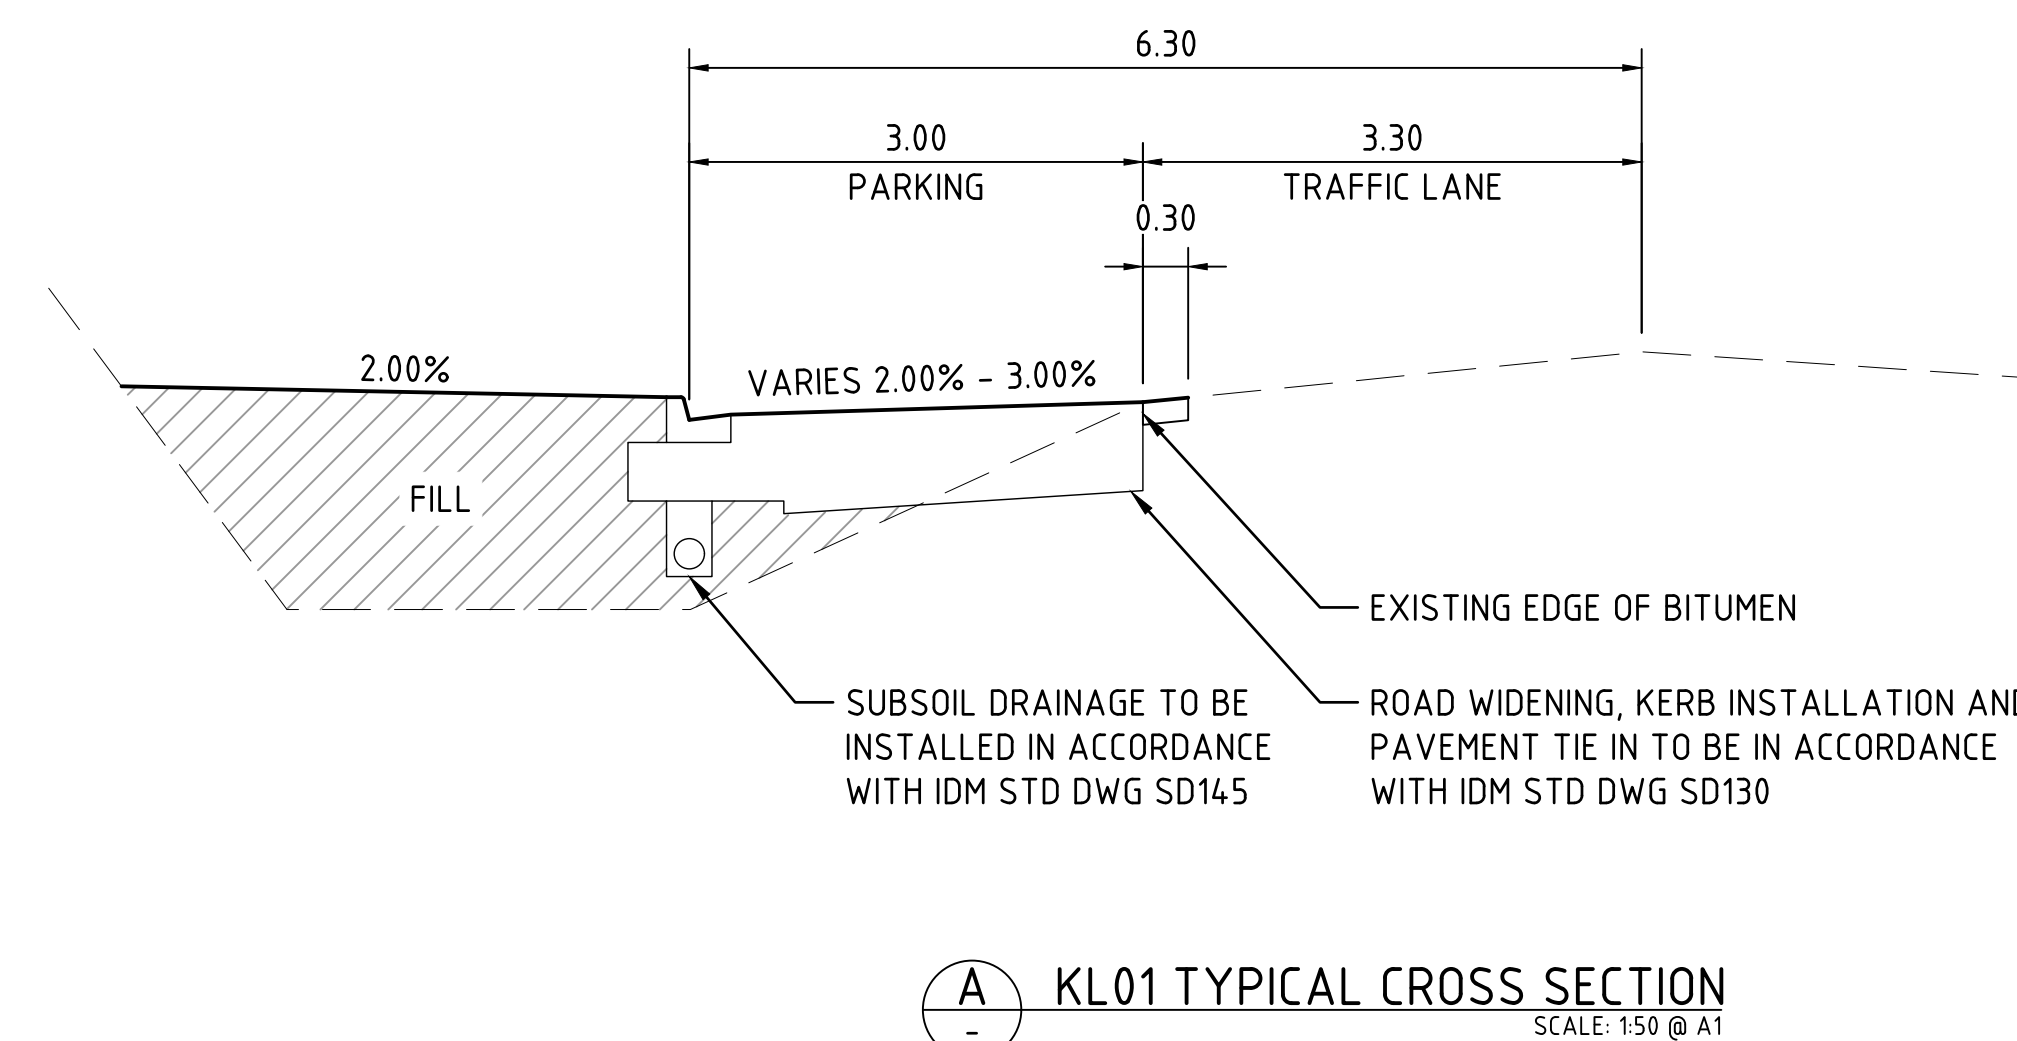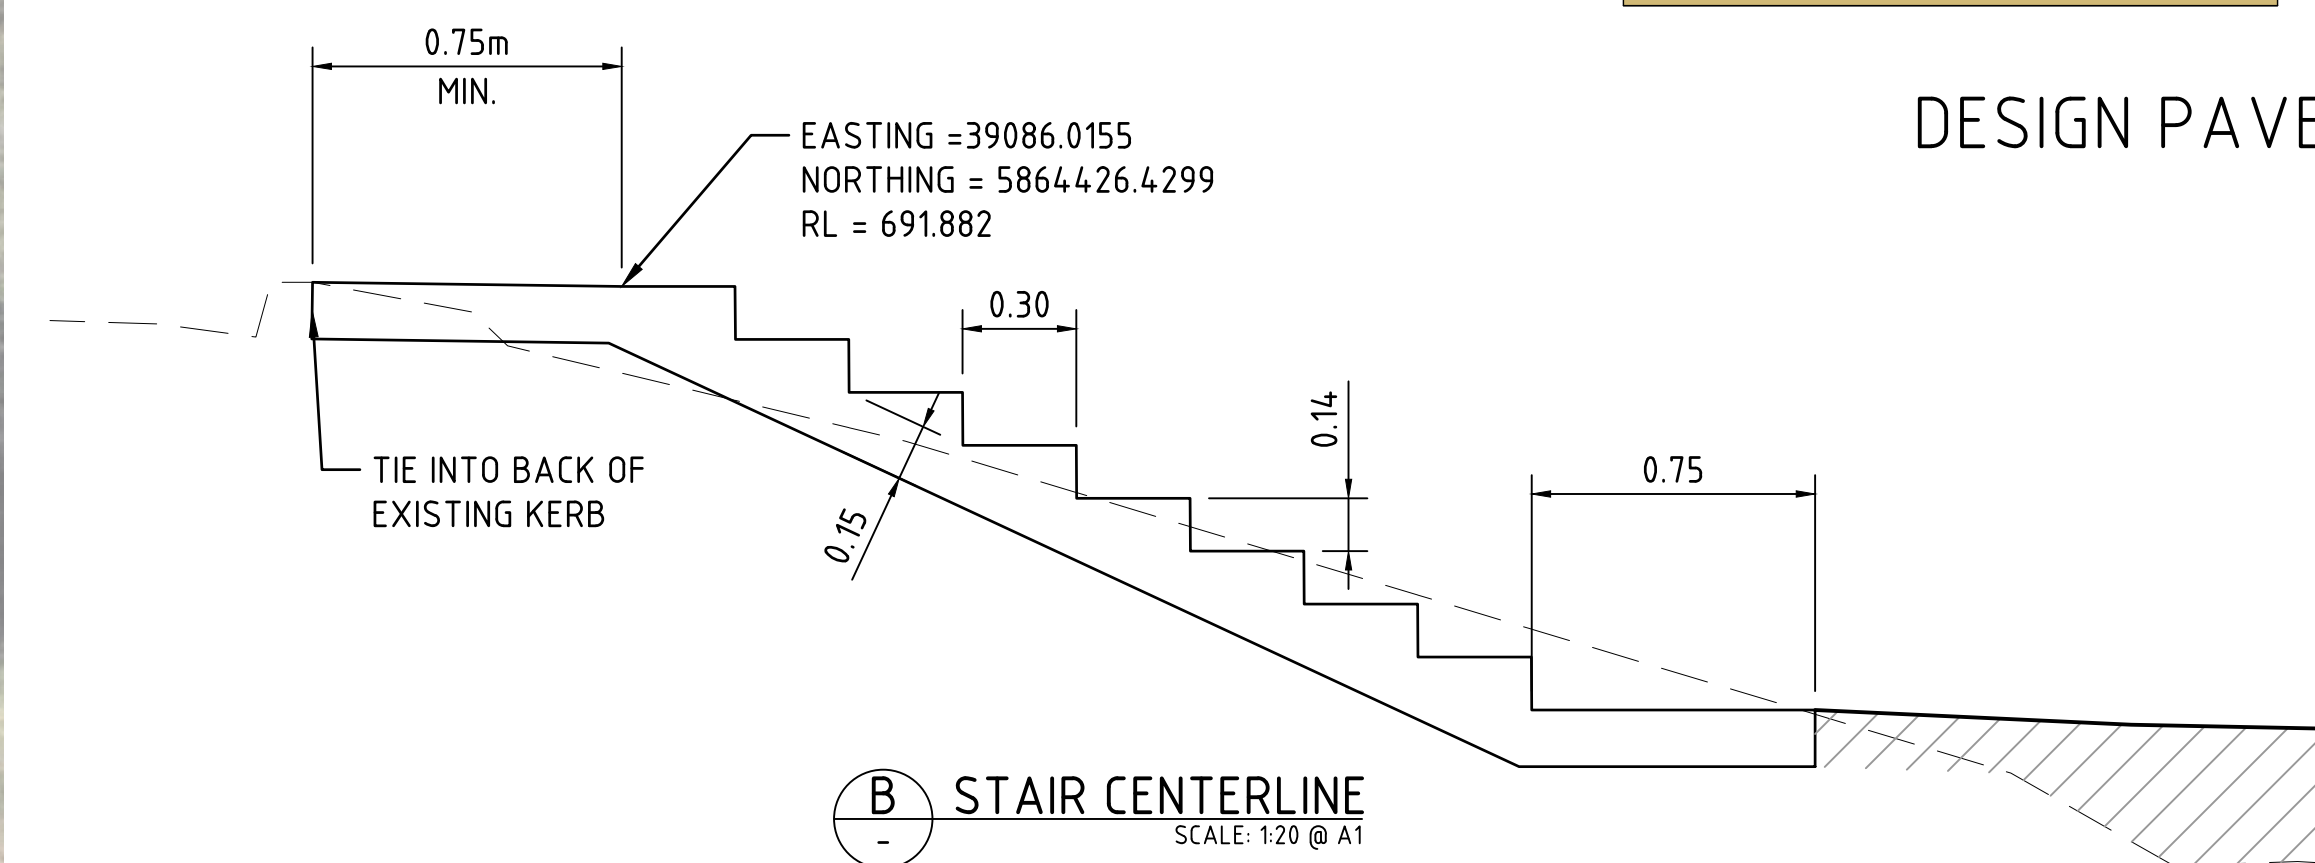


AMENDMENTS:			
REV	DATE	REVISION DETAILS	APPROVED BY
B	31/04/2025	FOR APPROVAL	JM
A	14/04/2025	50% ISSU'G FOR REVIEW	JM

AUTHORISATION:	RPEQ:
JASON MARSHALL	06835
DATE:	
SIGNATURE:	
TO BE PRINTED IN COLOUR	

50% FOR
COMMENT ONLY

NOTE:
THESE DESIGNS AND DRAWINGS ARE COPYRIGHT AND
ARE NOT TO BE USED OR REPRODUCED WITHOUT THE
WRITTEN PERMISSION OF ELEVATE CONSULTING
ENGINEERS PTY LTD.

ACKNOWLEDGEMENT:
ELEVATE CONSULTING ENGINEERS ACKNOWLEDGE THE
TRADITIONAL OWNERS AND CUSTODIANS OF THE LANDS
ON WHICH WE WORK AND PAY OUR RESPECTS TO
INDIGENOUS ELDERS PAST, PRESENT AND EMERGING.

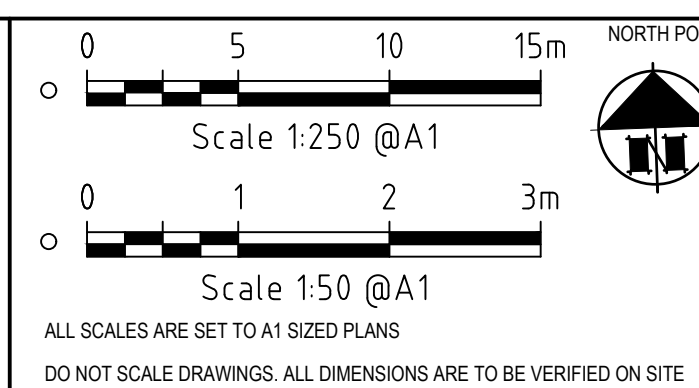

PROJECT: 2025042 - PROPOSED INTERSECTION SAFETY UPGRADE			
LOCATION: TRENTHAM - VIC			
DRAWN: MC	DESIGNED: TR	CHECKED: JM	APPROVED: JM
ELEVATE CONSULTING ENGINEERS Brisbane 0418 873 271 Melbourne 0428 361 252 www.elevateengineers.com.au			

DRAWING TITLE:	PROPOSED LAYOUT PLAN SHEET 2 OF 2	
DRAWING NUMBER:	2025042 - C102	REVISION: B