



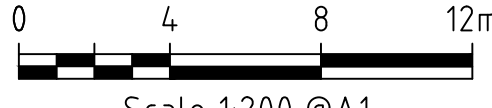

LAYOUT PLAN

FOR INFORMATION ONLY

AMENDMENTS:				AUTHORISATION:		RPEQ:		25% FOR COMMENT ONLY		NOTE: THESE DESIGNS AND DRAWINGS ARE COPYRIGHT AND ARE NOT TO BE USED OR REPRODUCED WITHOUT THE WRITTEN PERMISSION OF ELEVATE CONSULTING ENGINEERS PTY LTD. ACKNOWLEDGEMENT: Elevate Consulting Engineers acknowledge the Traditional Owners and Custodians of the lands on which we work and pay our respects to Indigenous Elders past, present and emerging.		 ELEVATE CONSULTING ENGINEERS		 Scale 1:200 @A1  NORTH POINT		PROJECT: PROPOSED INTERSECTION SAFETY UPGRADES LOCATION: TRENTHAM VIC 3458 <table><tr><td>DRAWN: RP</td><td>DESIGNED: RP</td><td>CHECKED: TR</td><td>APPROVED: JM</td></tr></table> ELEVATE CONSULTING ENGINEERS Brisbane 0418 873 271 Melbourne 0428 361 252 www.elevateengineers.com.au		DRAWN: RP	DESIGNED: RP	CHECKED: TR	APPROVED: JM	DRAWING TITLE: LAYOUT PLAN									
DRAWN: RP	DESIGNED: RP	CHECKED: TR	APPROVED: JM																												
REV	DATE	REVISION DETAILS	APPROVED	DATE:																											
				SIGNATURE:																											
A	01/05/2025	25% ISSUE FOR COMMENT	JM																												
								TO BE PRINTED IN COLOUR																							

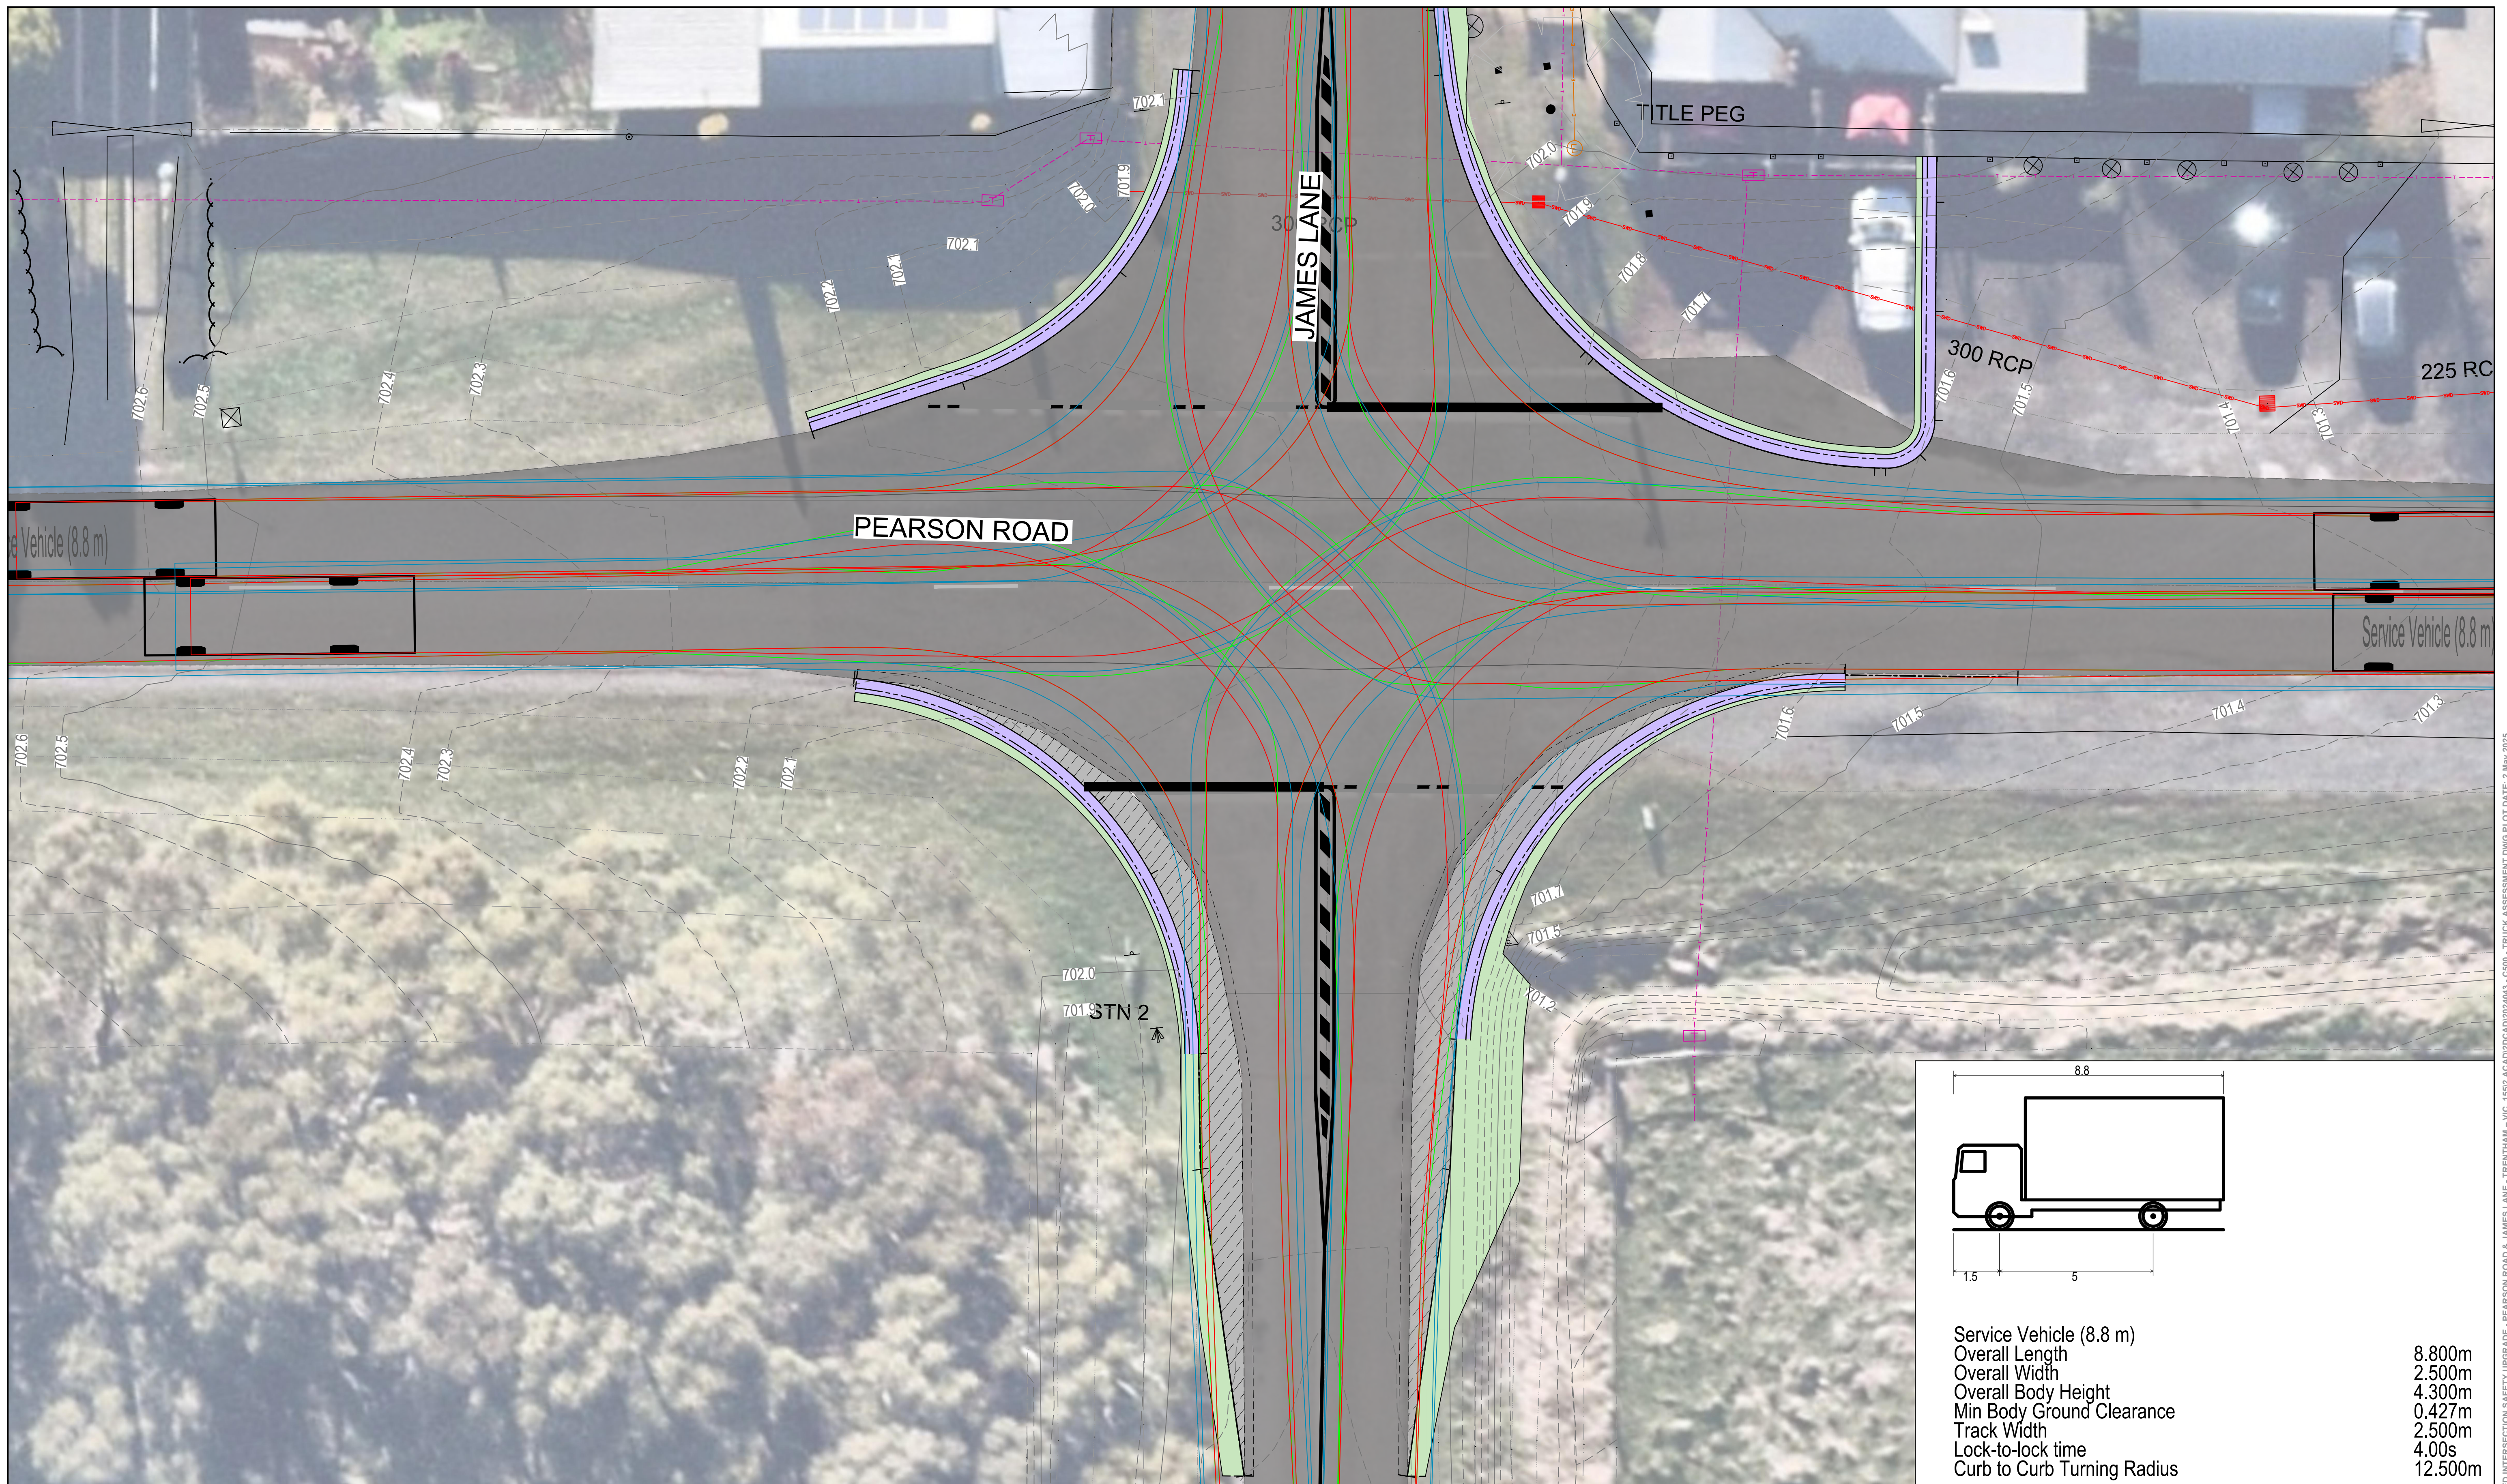

FOR INFORMATION ONLY

[illegible]